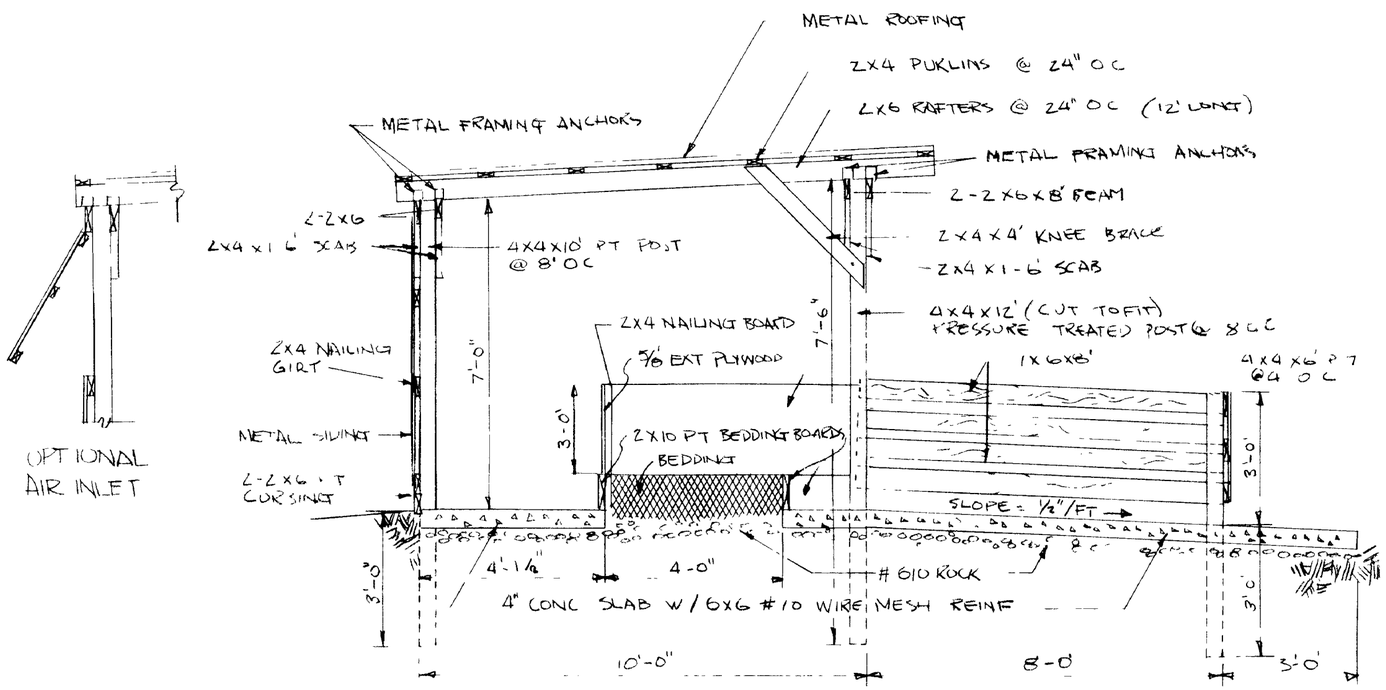

CROSS SECTION
SCALE 3/8" = 1'-0"

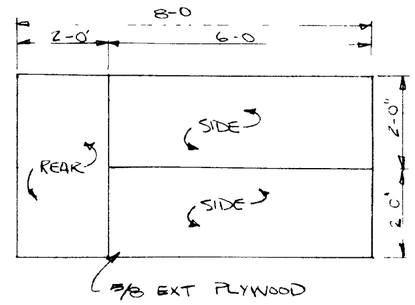

CUTTING DIAGRAM FOR PEN PARTITION
SCALE 3/8" = 1'-0"

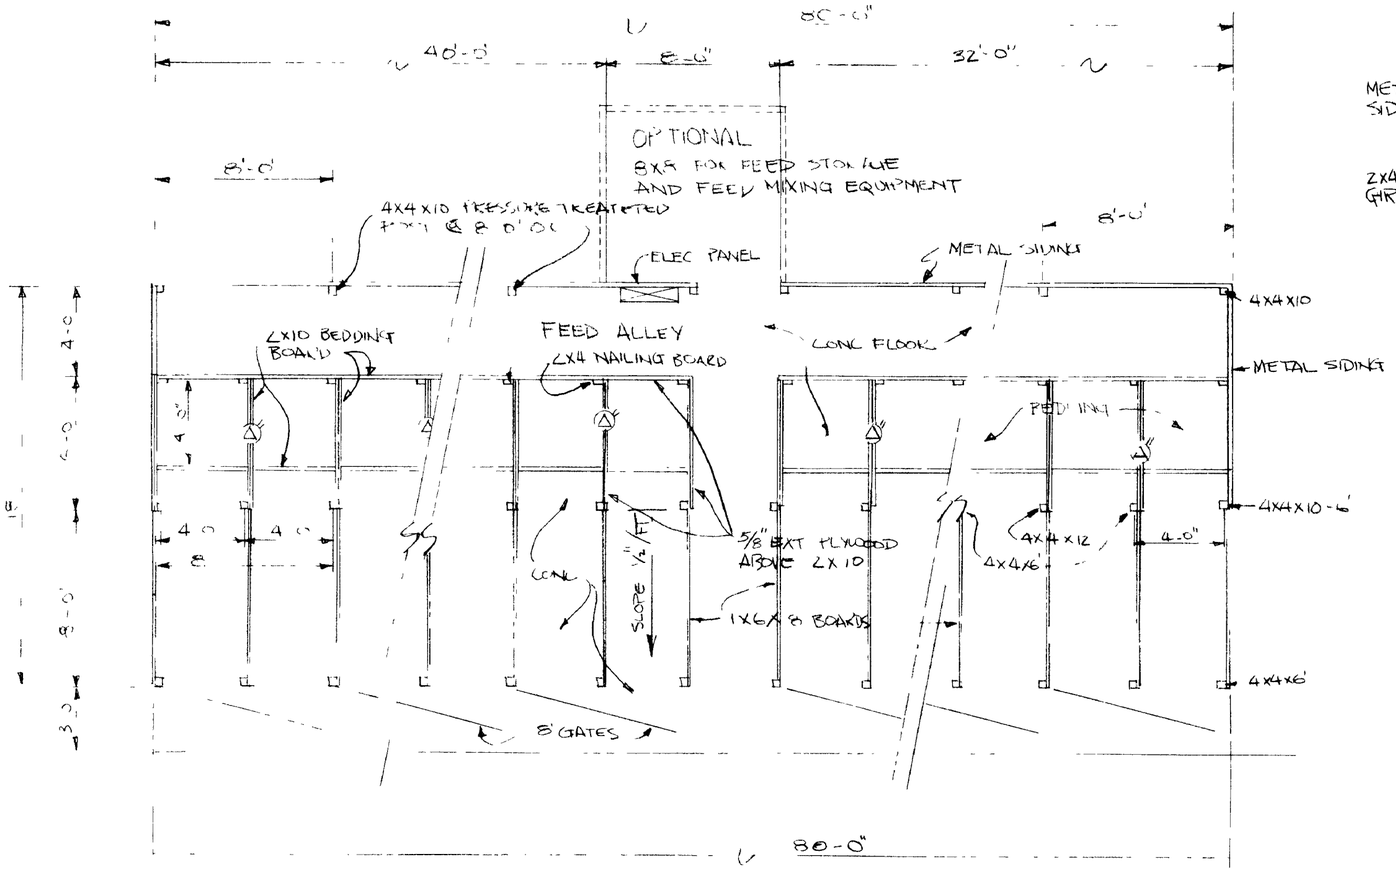

FLOOR PLAN
SCALE 3/16" = 1'-0"

NOTE:
△ = WATER PROOF DUPLEX 20 AMP OUTLETS (10 REQUIRED) TO BE USED FOR HOT WATER HEATERS

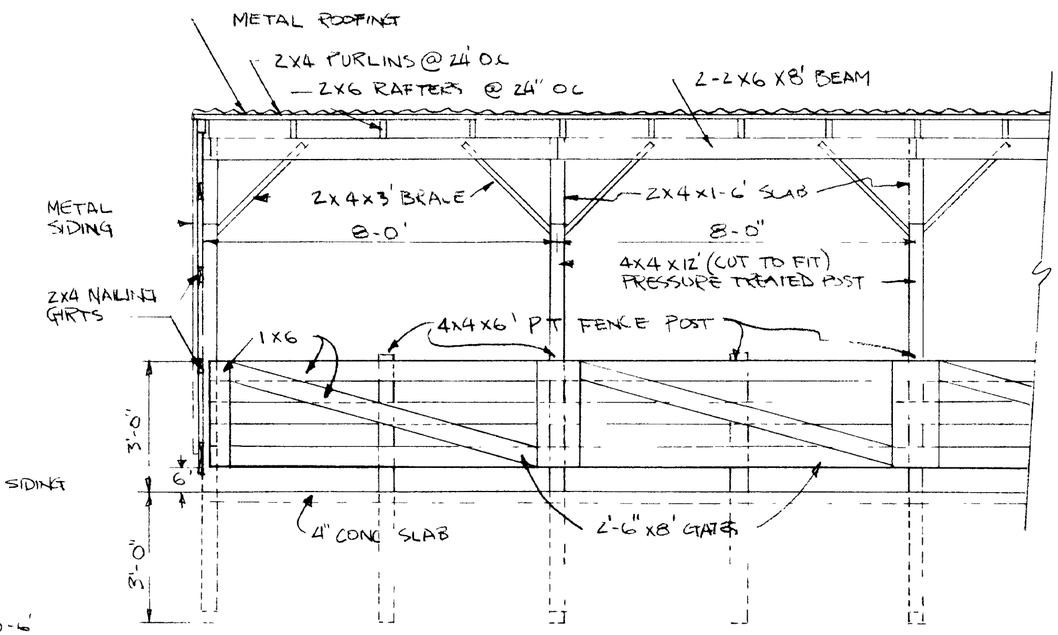

FRONT ELEVATION (SECTION)
(FACING SOUTH EAST OR EAST)
SCALE 3/8" = 1'-0"

COLD CALF BARN
OPEN FRONT - SHED ROOF

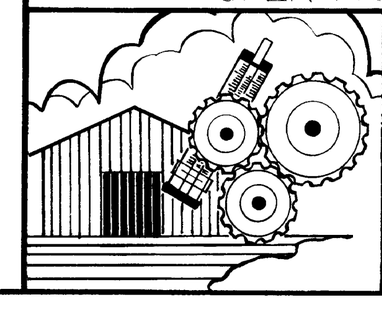

COOPERATIVE EXTENSION SERVICE
AGRICULTURE AND HOME ECONOMICS
DEPARTMENT OF AGRICULTURAL ENGINEERING
COLLEGE OF AGRICULTURE
UNIVERSITY OF KENTUCKY
AND
U S DEPARTMENT OF AGRICULTURE COOPERATING

DESIGNED BY M. WC, RI	SHEET 1 OF 1
CHECKED BY	PLAN NUMBER
DRAWN BY R. W.	KY. II. 8839-4
DATE 12-82	
REVISIONS 8-83	