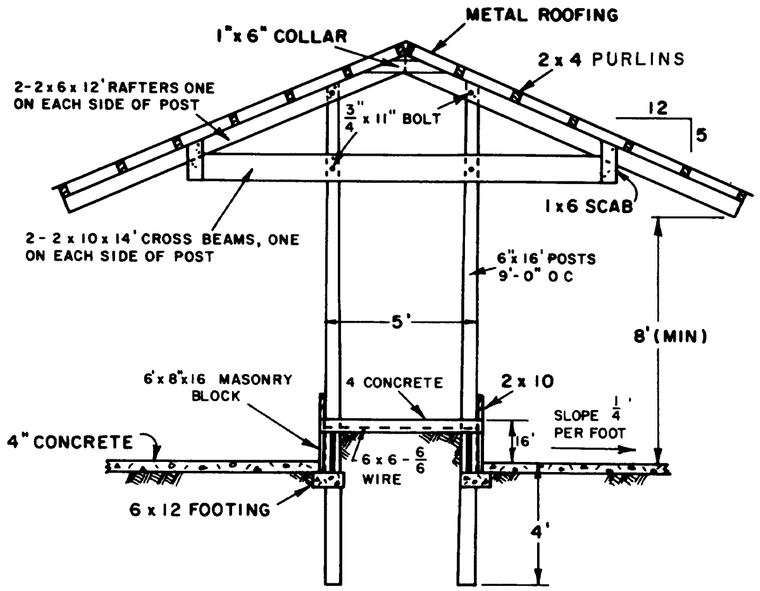

TYPICAL SECTION

Scale 1/4" = 1'-0"

PLAN 1

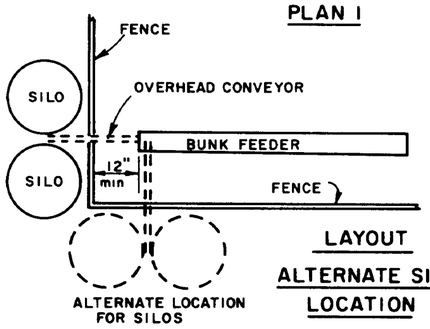

LAYOUT

ALTERNATE SILO LOCATION

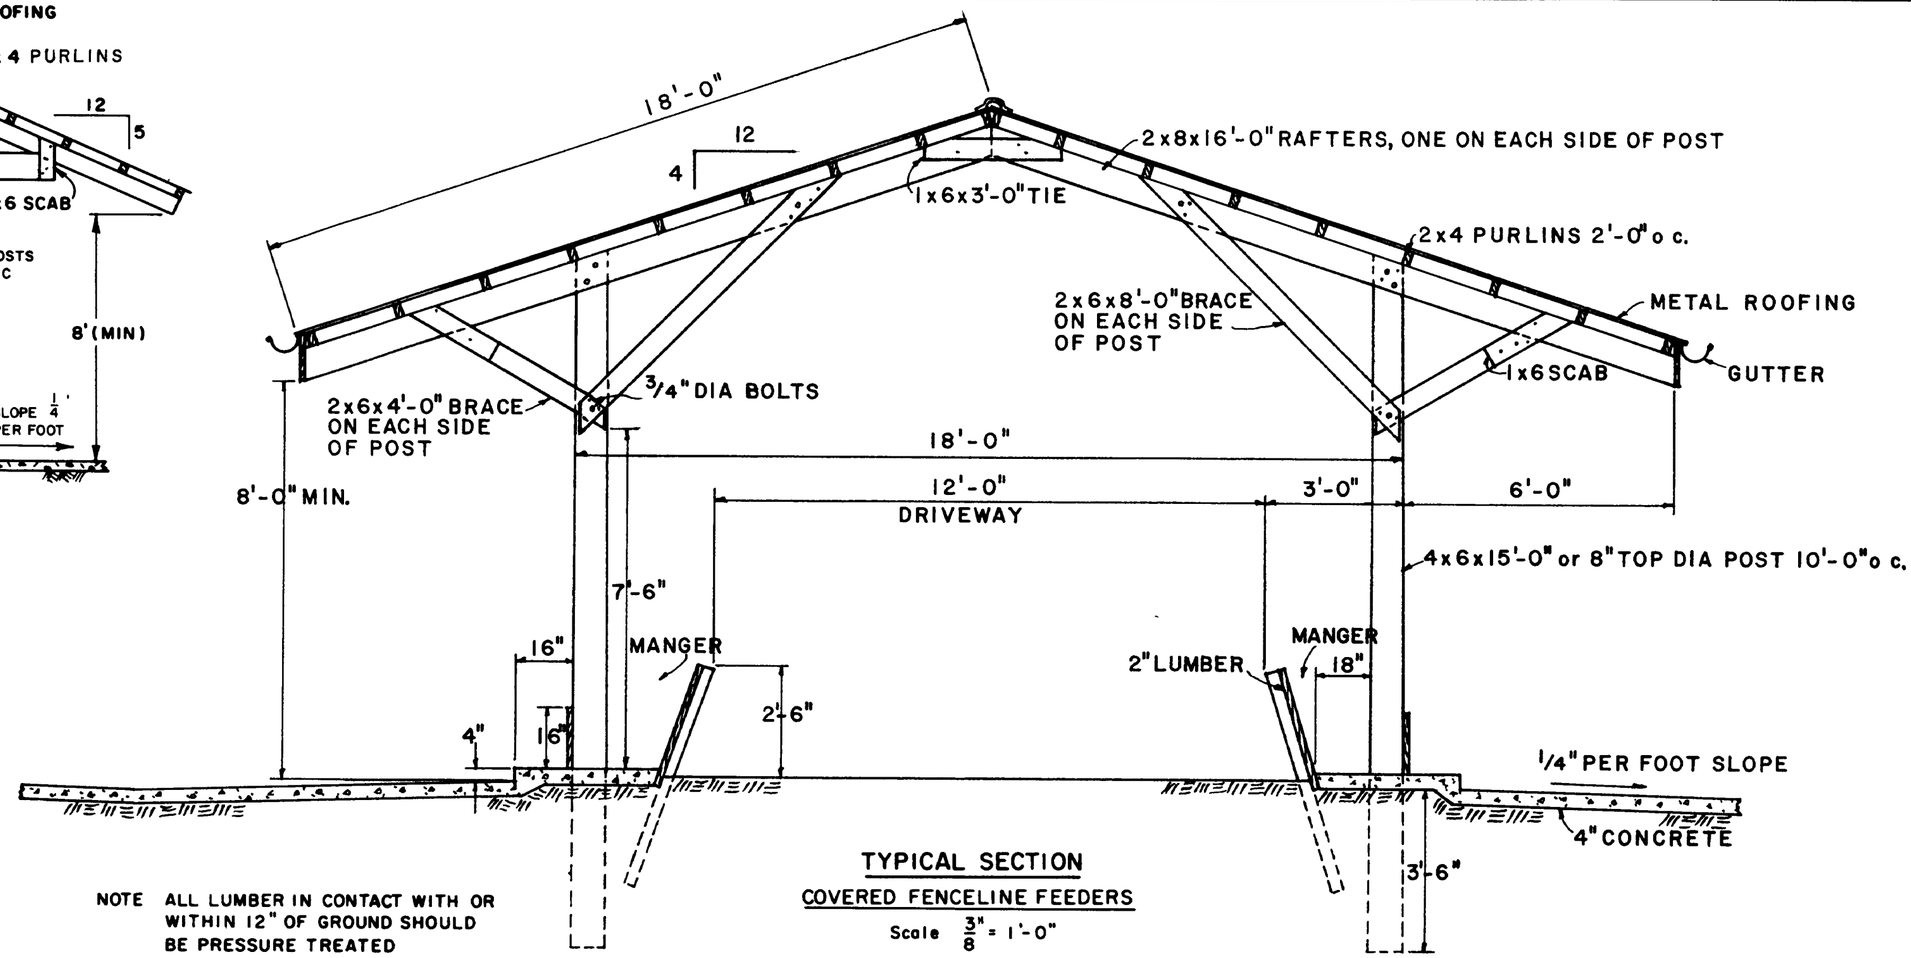

NOTE ALL LUMBER IN CONTACT WITH OR WITHIN 12" OF GROUND SHOULD BE PRESSURE TREATED

TYPICAL SECTION

COVERED FENCELINE FEEDERS

Scale 3/8" = 1'-0"

PLAN 2

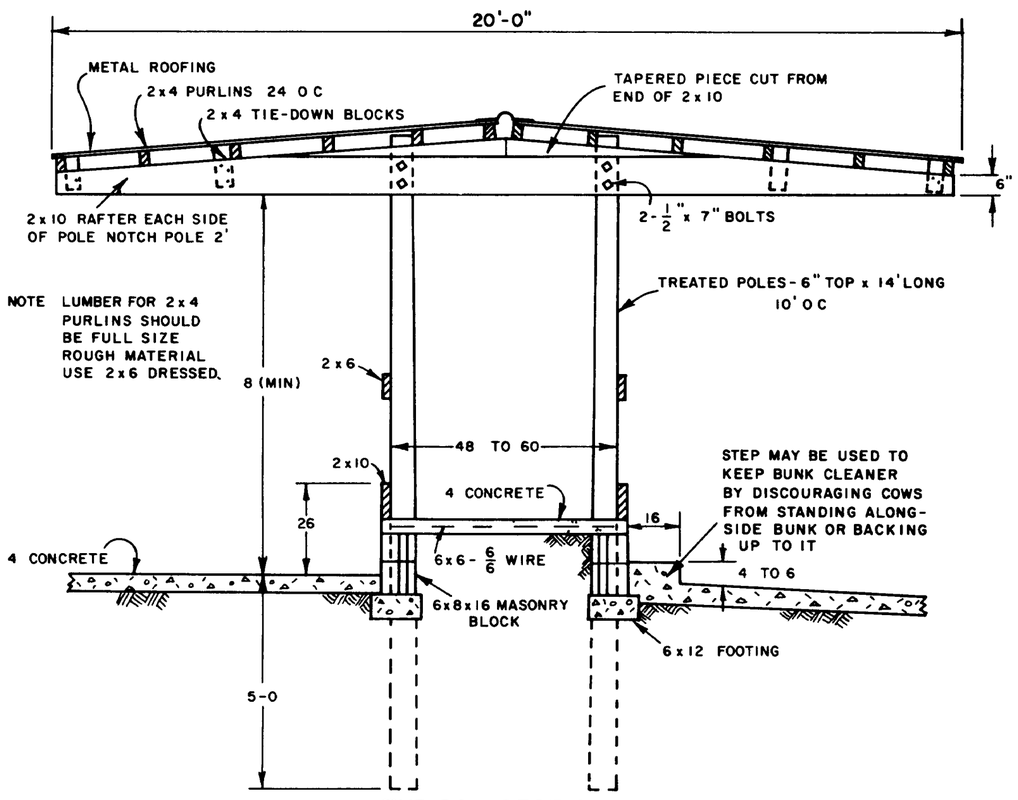

PLAN 3

TYPICAL SECTION

Scale 3/8" = 1'-0"

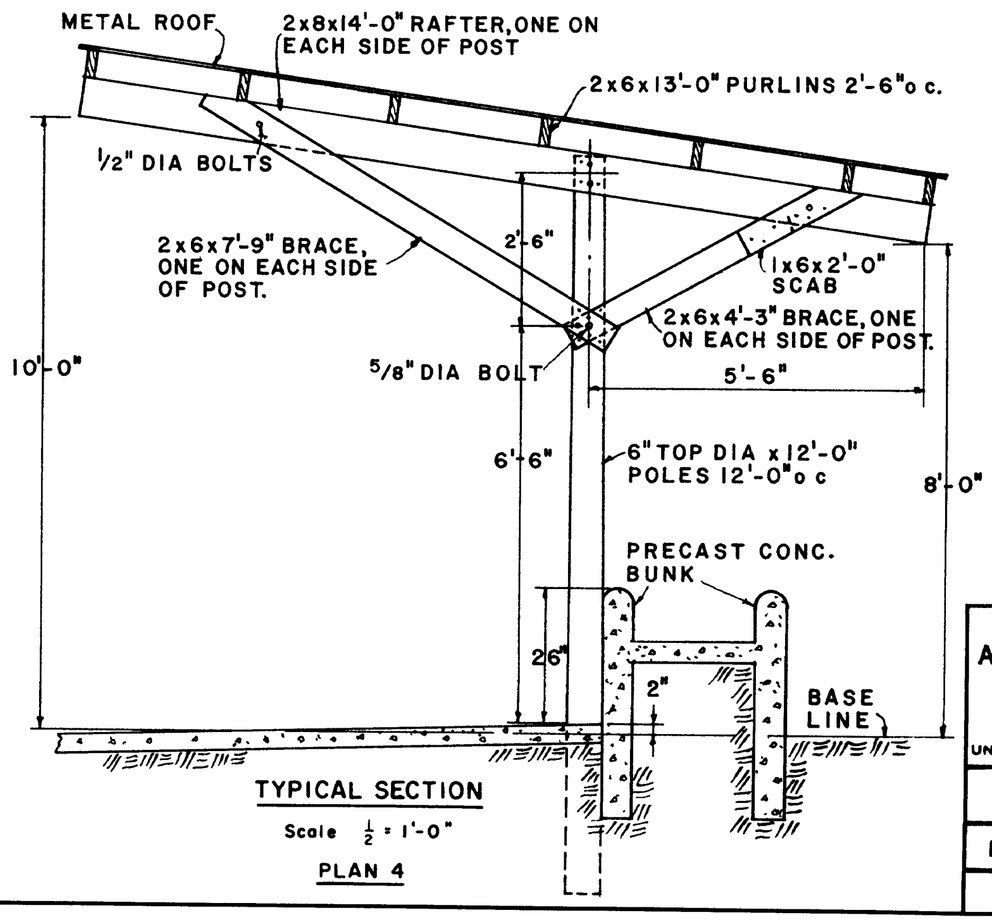

TYPICAL SECTION

Scale 1/2" = 1'-0"

PLAN 4

NOTE

CONSULT LOCAL HEALTH AND BUILDING CODE AUTHORITIES BEFORE STARTING CONSTRUCTION

BASED ON: N C STATE UNIV PLAN 2173

COOPERATIVE EXTENSION WORK IN
AGRICULTURE AND HOME ECONOMICS
DEPARTMENT OF AGRICULTURAL ENGINEERING
COLLEGE OF AGRICULTURE
UNIVERSITY OF KENTUCKY
AND
UNITED STATES DEPARTMENT OF AGRICULTURE COOPERATING

SILAGE FEED BUNKS

N C. '73	EX 6167	SHEET 1 OF 1

Rev. EWE 1974