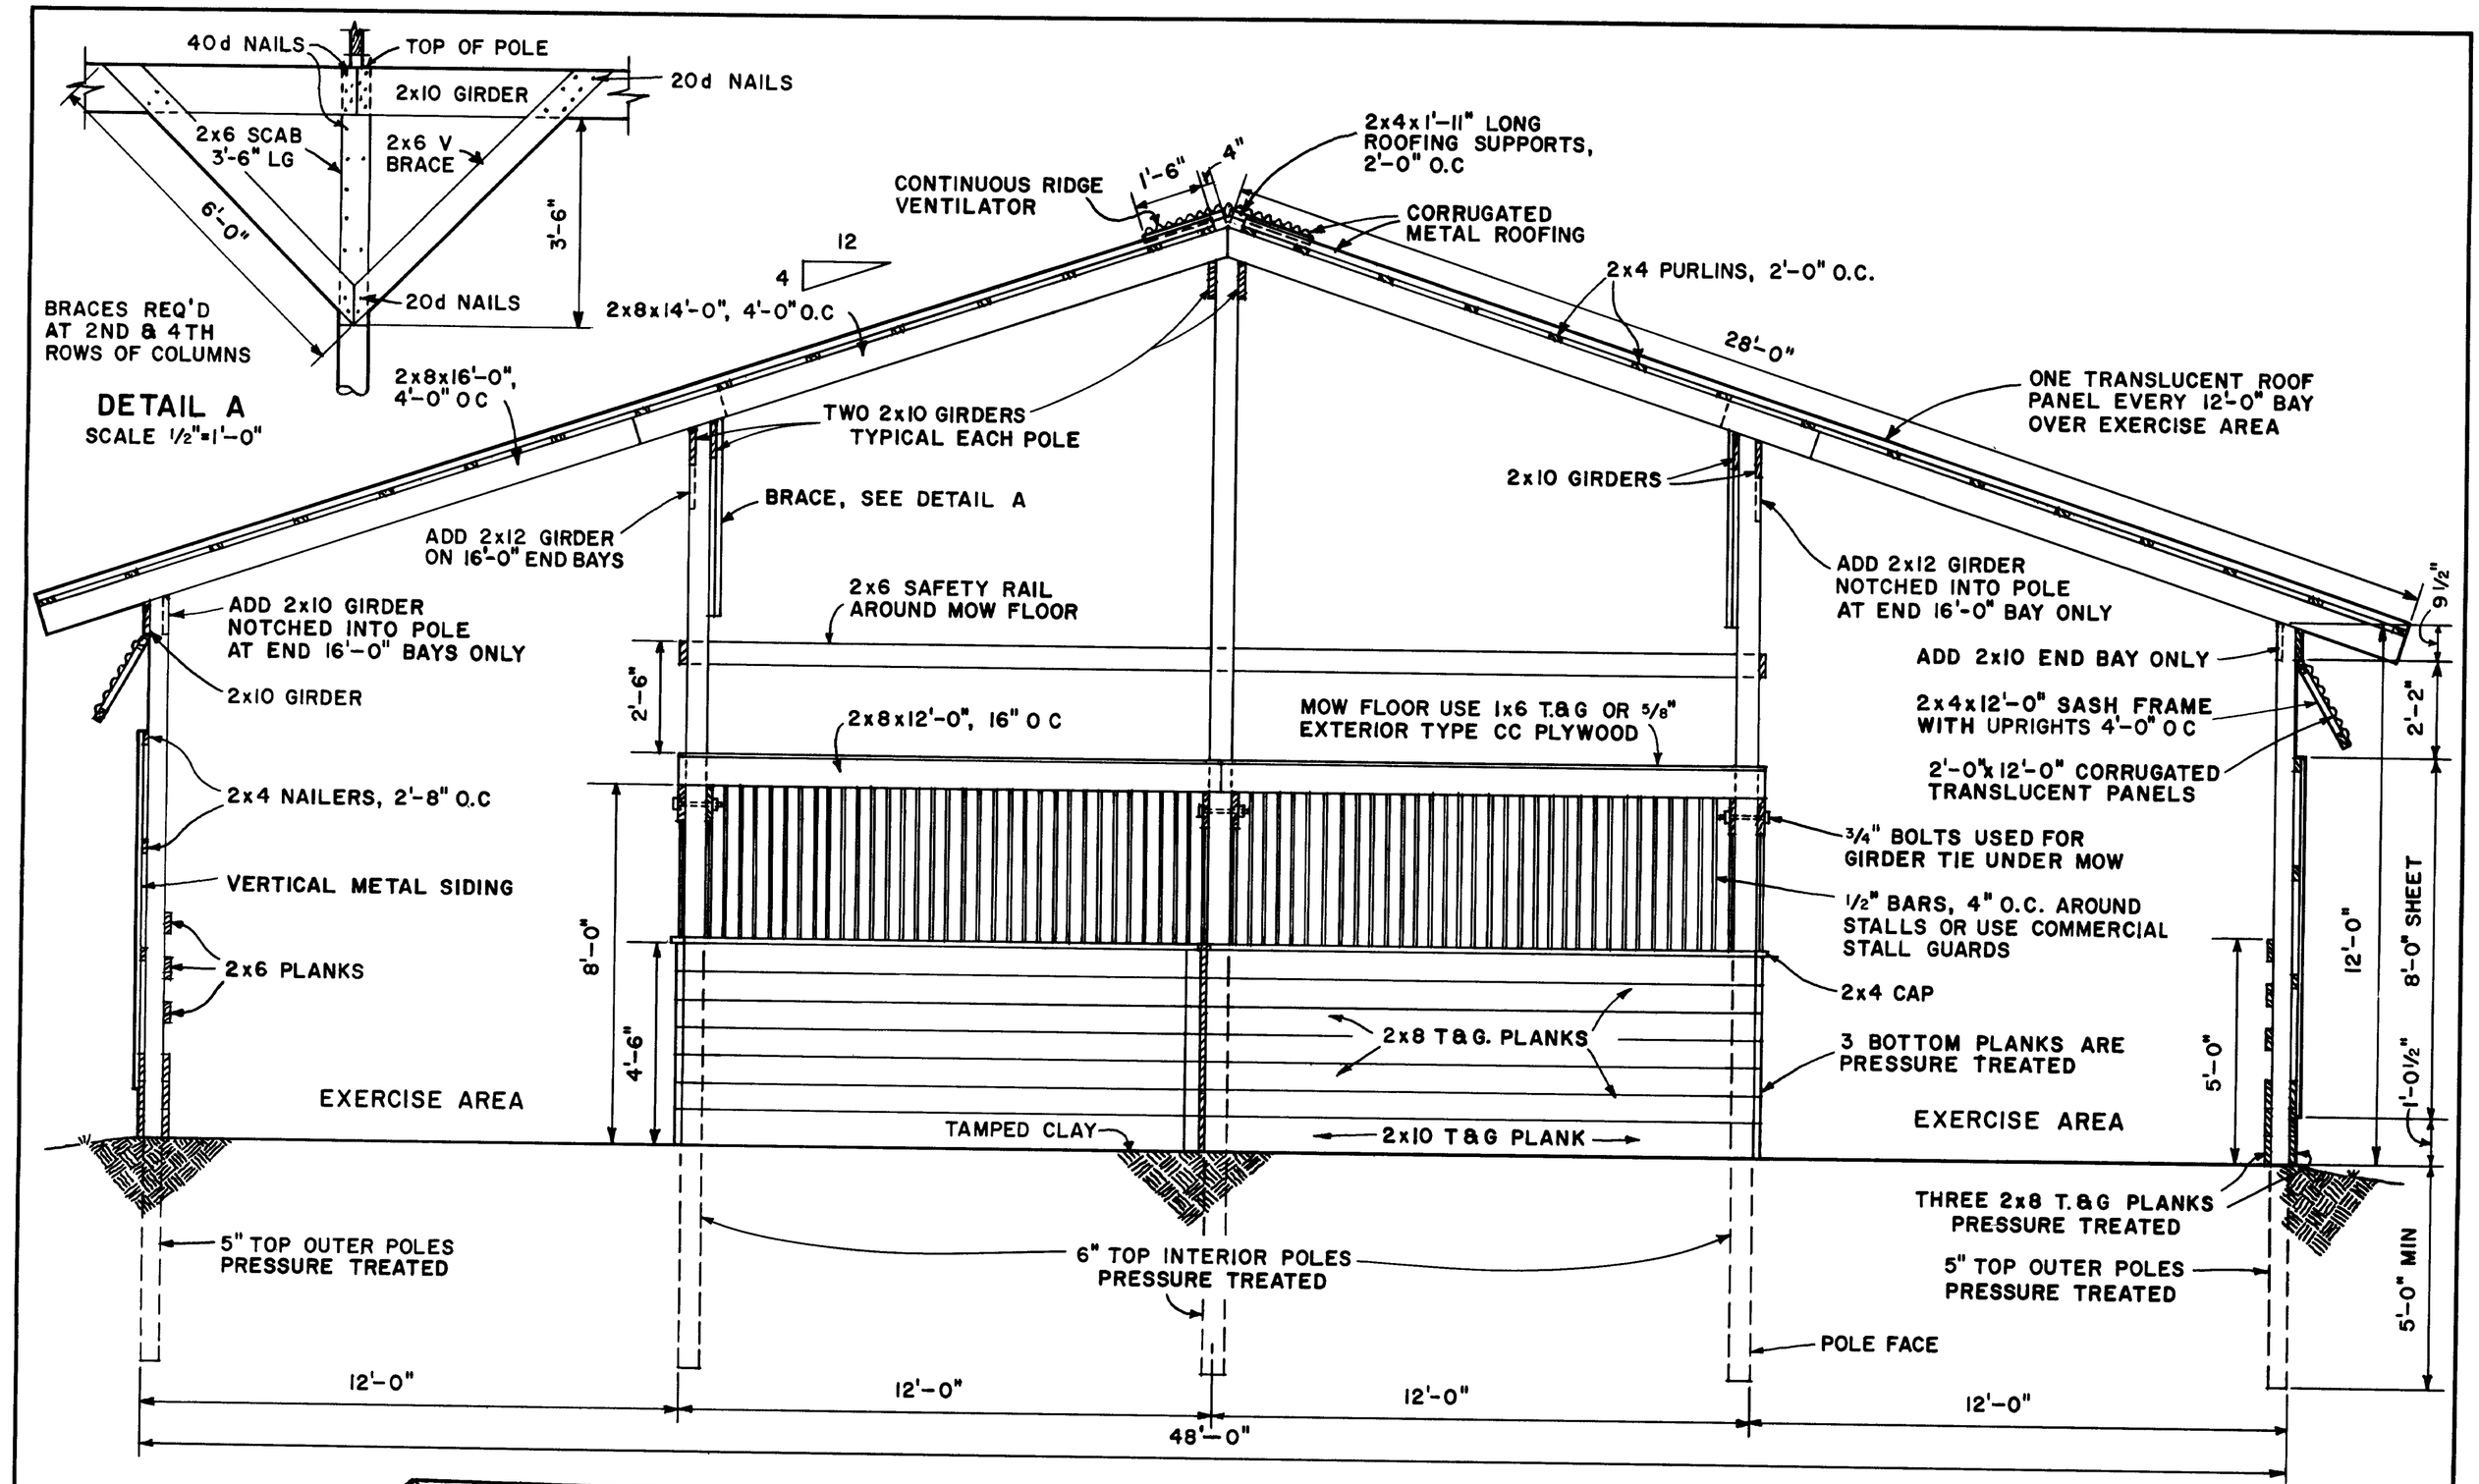

SECTION A-A
SCALE: 3/8"=1'-0"

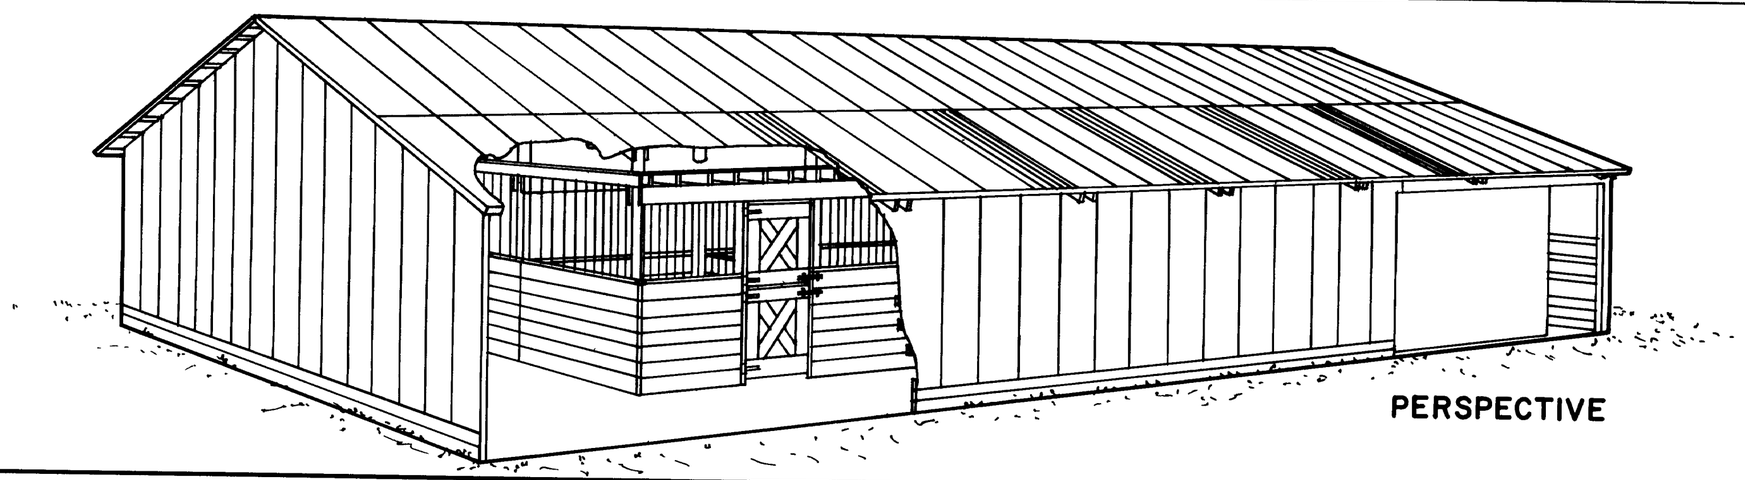

PERSPECTIVE

COOPERATIVE EXTENSION WORK IN
AGRICULTURE AND HOME ECONOMICS
[illegible]
AND
UNITED STATES DEPARTMENT OF AGRICULTURE COOPERATING

HORSEBARN
INDOOR EXERCISE AREA

N J '70	6128	SHEET 2 OF 2

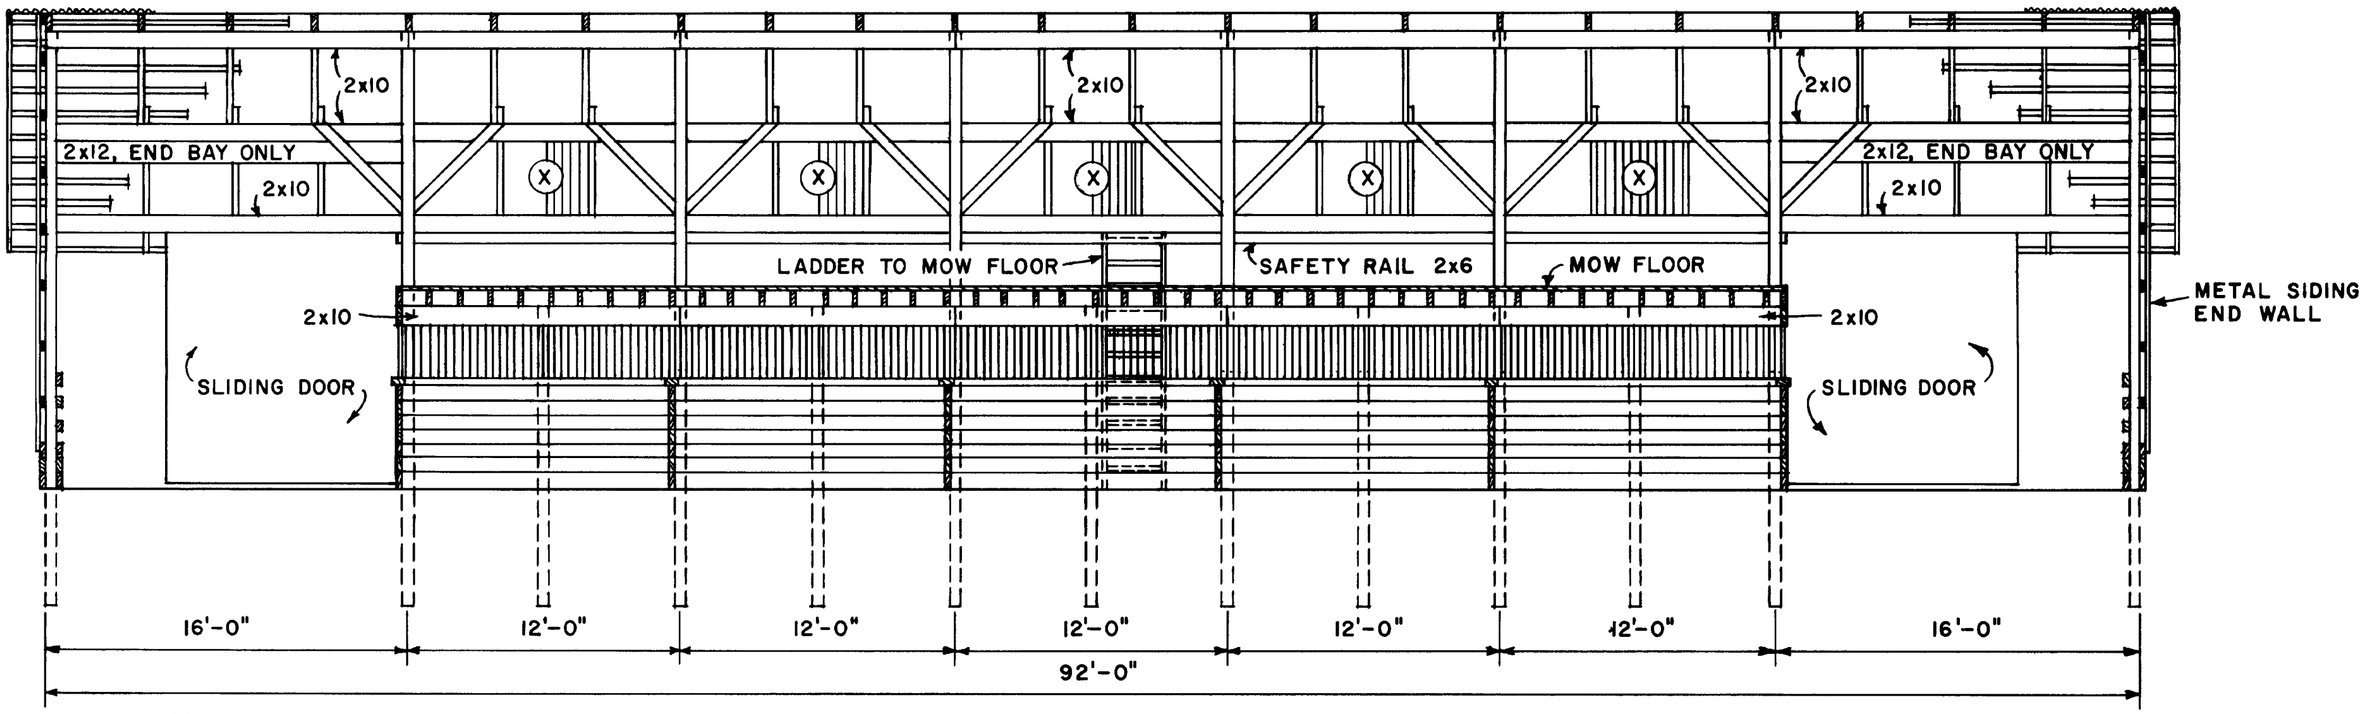

(X) - DENOTES LOCATION OF TRANSLUCENT ROOF PANELS IN 12'-0" BAYS OVER EXERCISE AREA

SECTION B-B

SCALE: 3/16" = 1'-0"

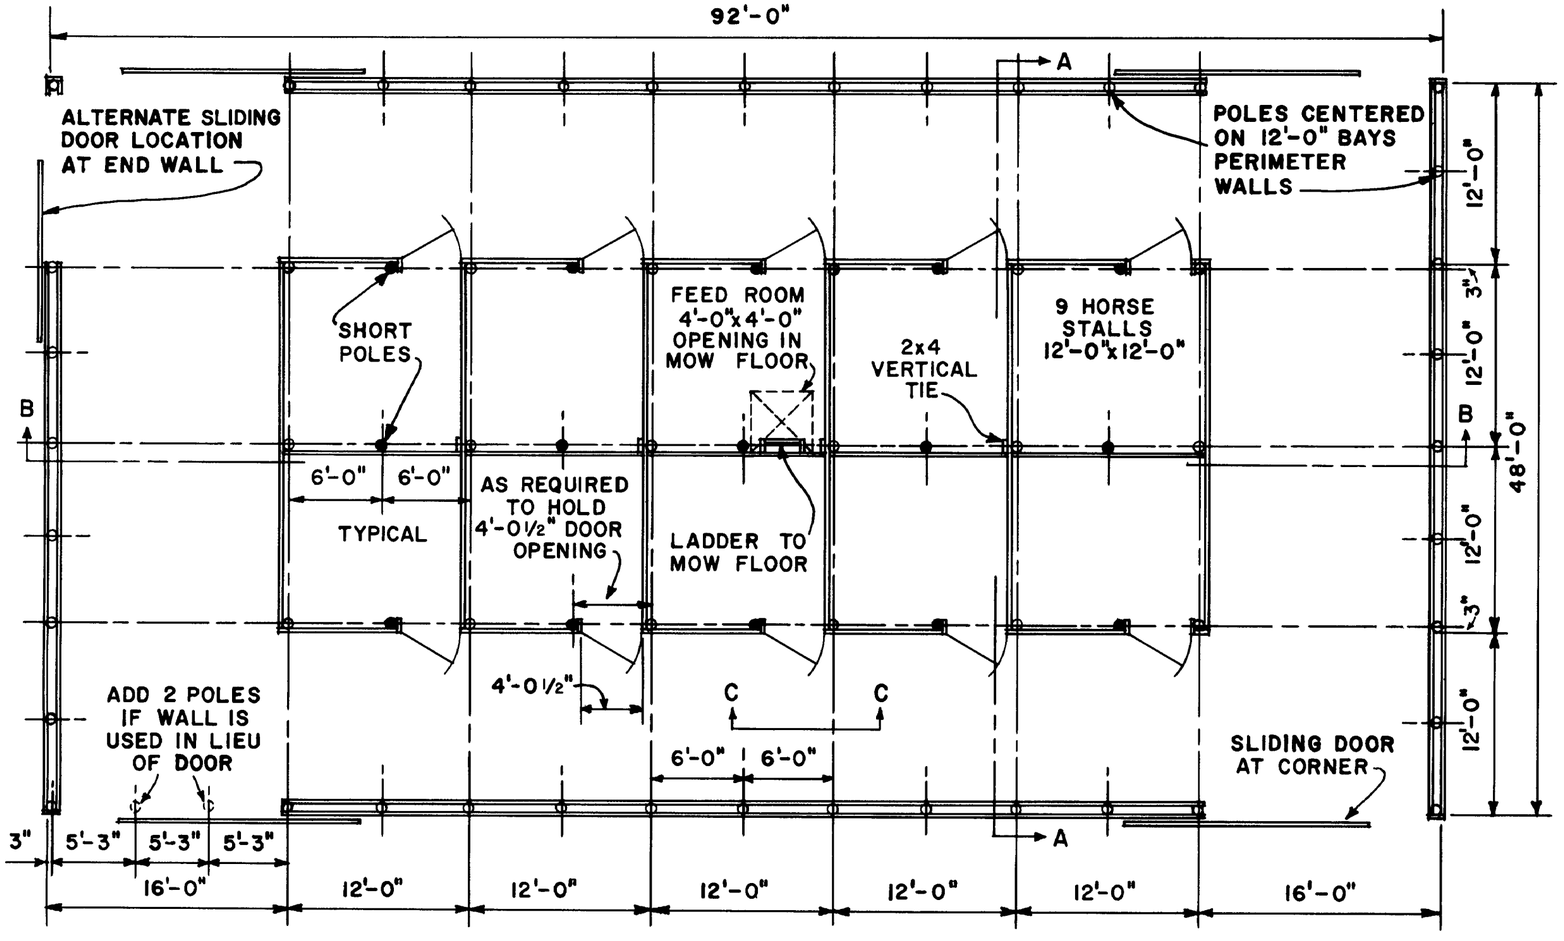

NOTE ● DENOTES SHORT POLE

FLOOR PLAN

SCALE: 1/8" = 1'-0"

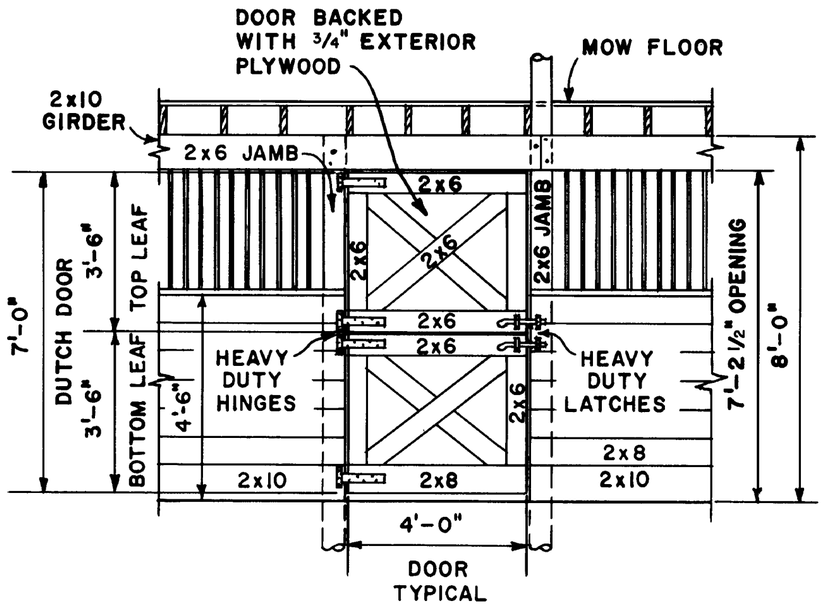

ELEVATION C-C

SCALE 3/8" = 1'-0"

"THESE PLANS ARE FOR USE AS A CONSTRUCTION GUIDE IF A CONSTRUCTION CONTRACT IS TO BE MADE, WRITTEN SPECIFICATIONS ARE NEEDED"

COOPERATIVE EXTENSION WORK IN AGRICULTURE AND HOME ECONOMICS

AND UNITED STATES DEPARTMENT OF AGRICULTURE COOPERATING

HORSEBARN
INDOOR EXERCISE AREA

N J '70	6128	SHEET 1 OF 2

BASED ON: RUTGERS UNIV. - N J. PLAN NO. 155