


DETAIL OF OUTSIDE FIREPLACE ~ SCALE 0 1 FT.

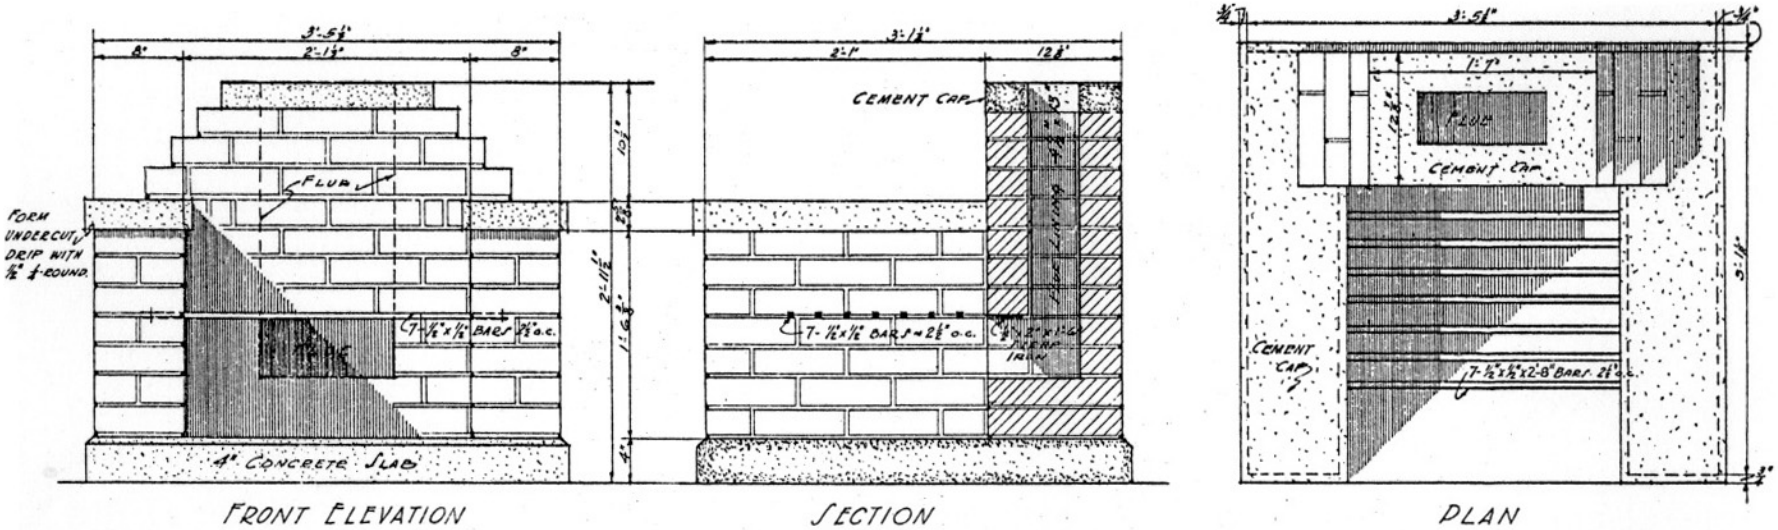


DETAIL OF OUTDOOR PICNIC TABLE

SCALE 0 1 FT.

Cooperative Extension Service
College of Agriculture
Department of Agricultural Engr.
Univ. of KY & U.S. Dept. of Agriculture Cooperating

OUTDOOR FIREPLACE & TABLE
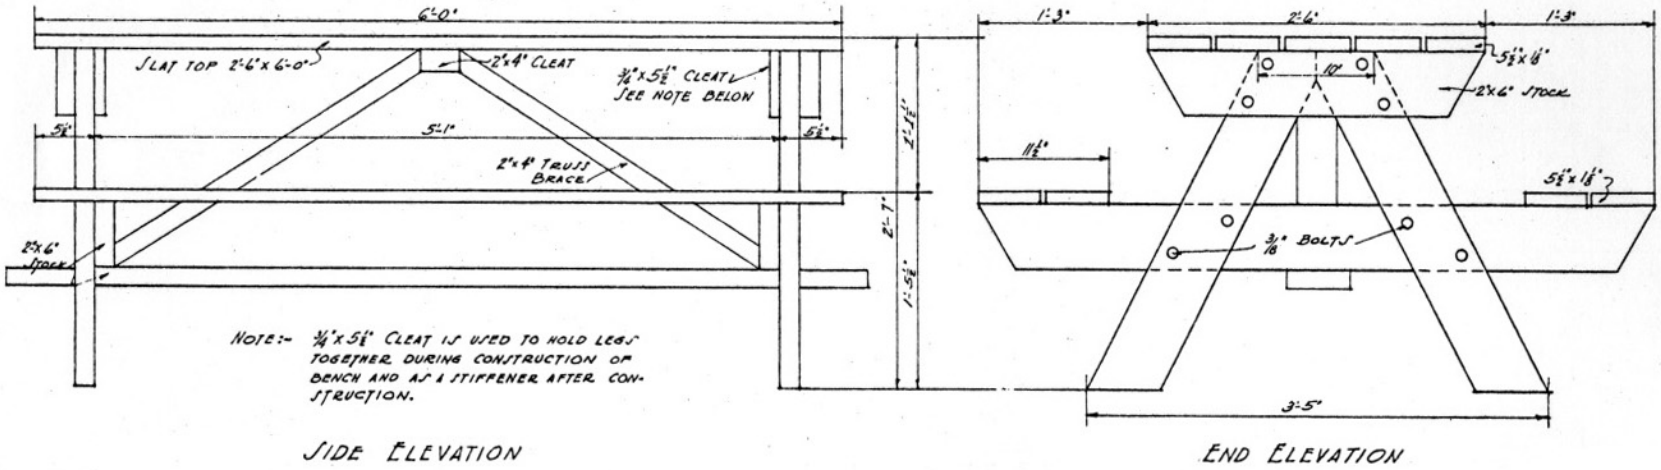
| MASS. | EX. 5188 | SHEET 1 OF 1 |
|---|---|---|