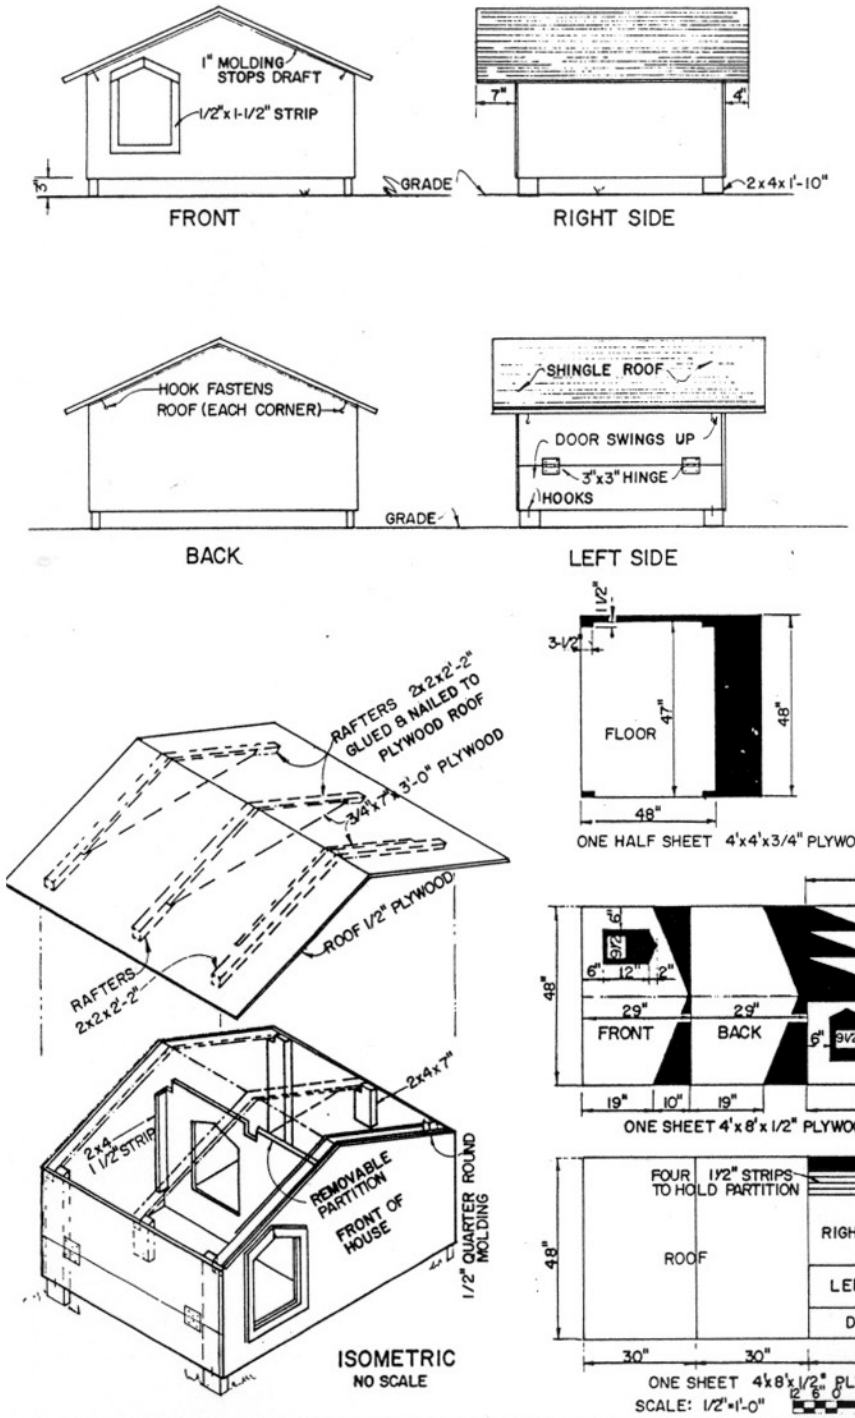

BASED ON: AUBURN UNIV. PLAN NO E-302 PLANS FROM NORTH CAROLINA STATE UNIV. & CORNELL UNIV.

COOPERATIVE EXTENSION WORK IN AGRICULTURE AND HOME ECONOMICS

AND

UNITED STATES DEPARTMENT OF AGRICULTURE COOPERATING

DOG HOUSES
TYPES A, B, & C

USDA '77	6278	SHEET 1 OF 1