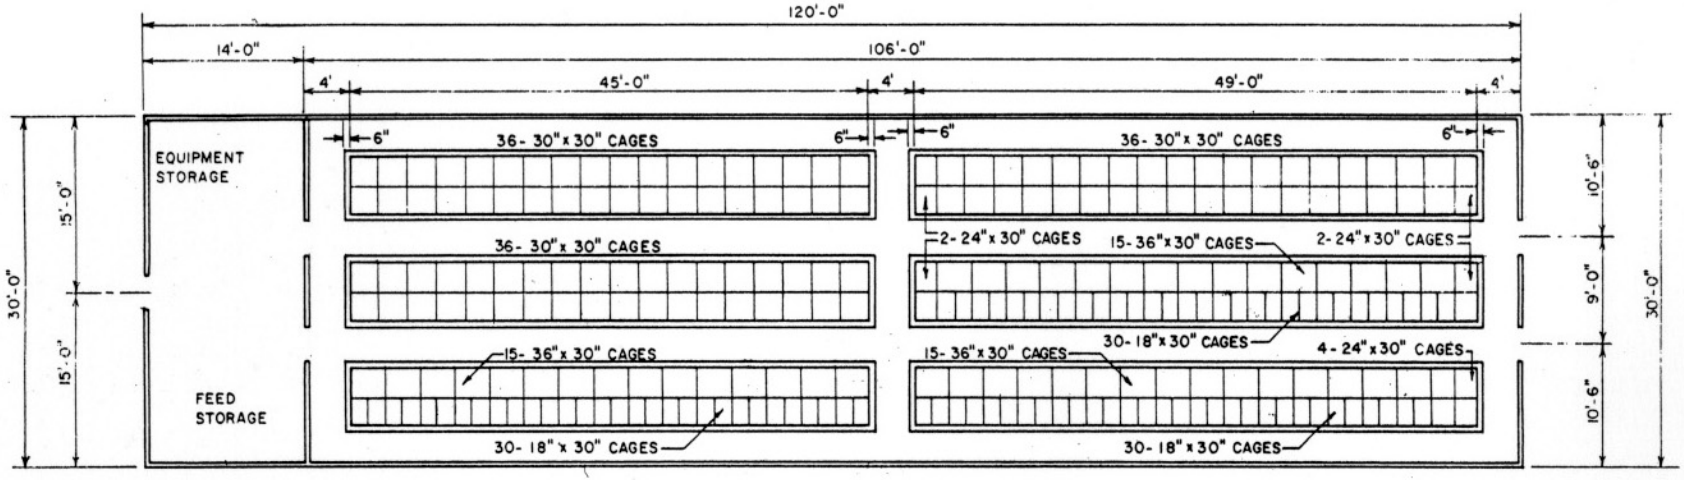

FLOOR PLAN

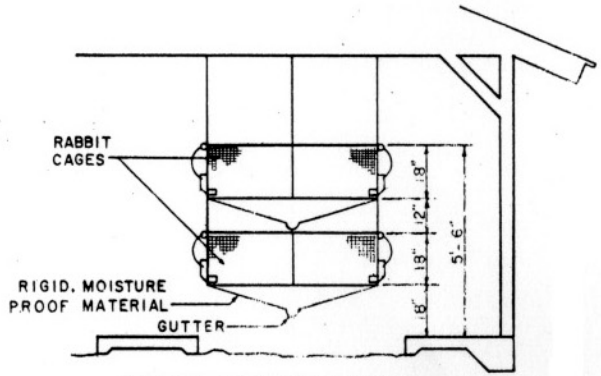

DOUBLE DECKED CAGES

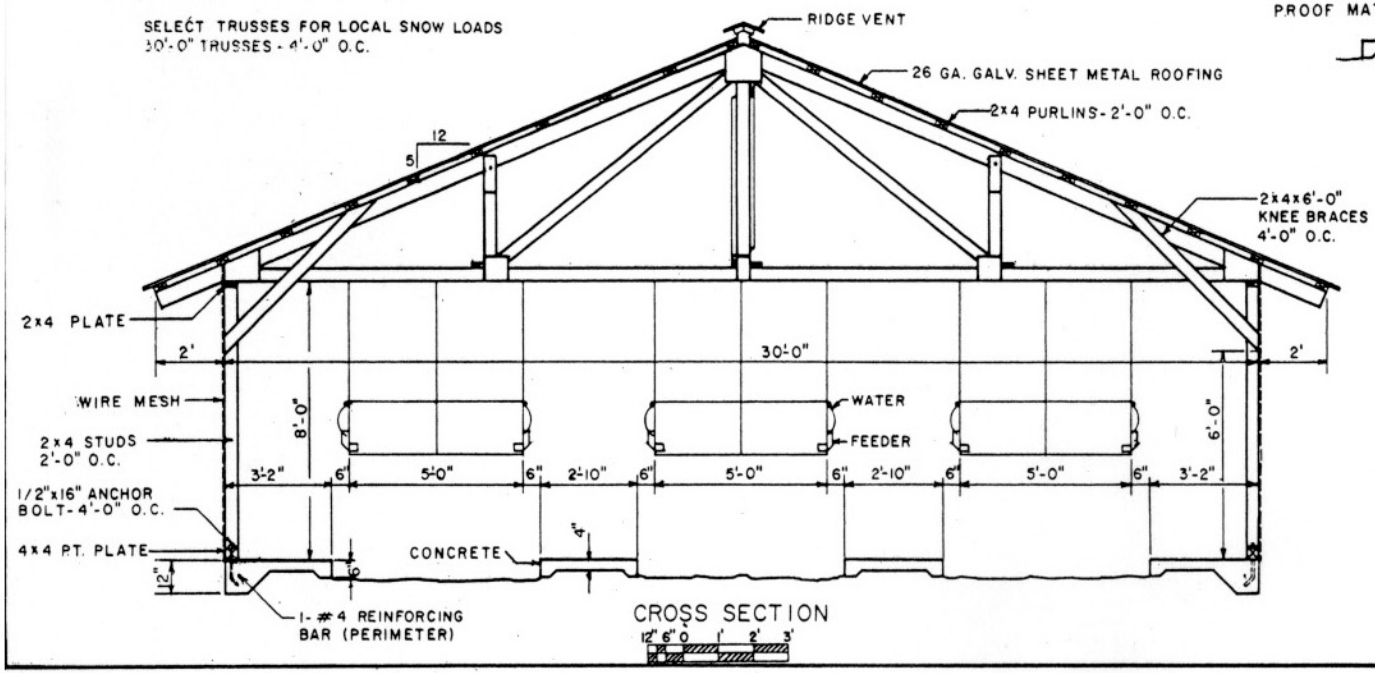

CROSS SECTION

COOPERATIVE EXTENSION SERVICE
AGRICULTURE AND HOME ECONOMICS

AND
UNITED STATES DEPARTMENT OF AGRICULTURE COOPERATING

2 MULTI-ROW CAGED RABBIT SHED

S.C. '82	6360	SHEET 1 OF 2

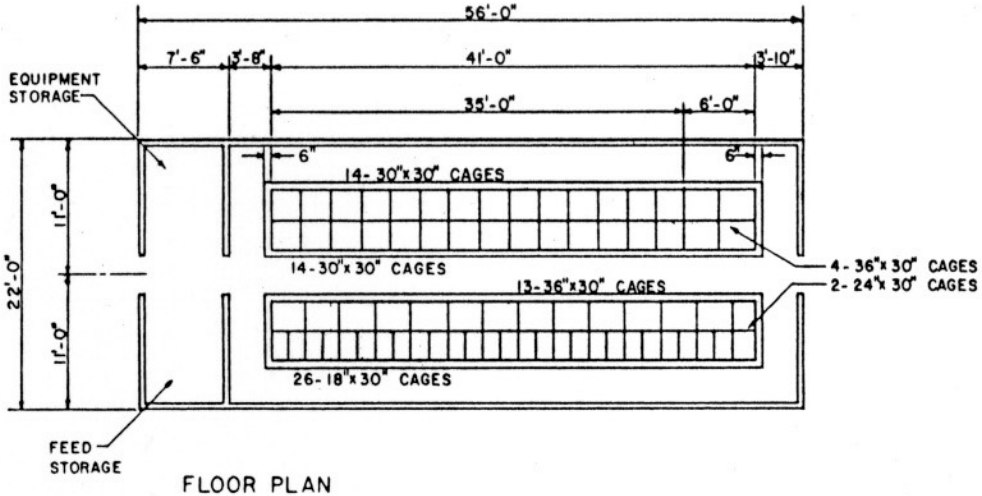

FLOOR PLAN

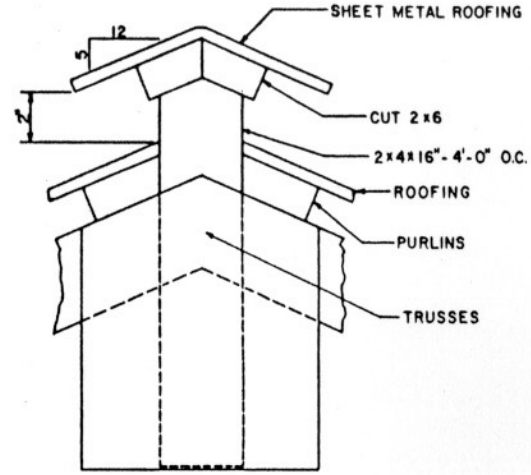

ROOF VENT DETAILS

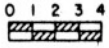

SELECT TRUSSES FOR LOCAL SNOW LOADS
22'-0" TRUSSES - 4'-0" O.C.

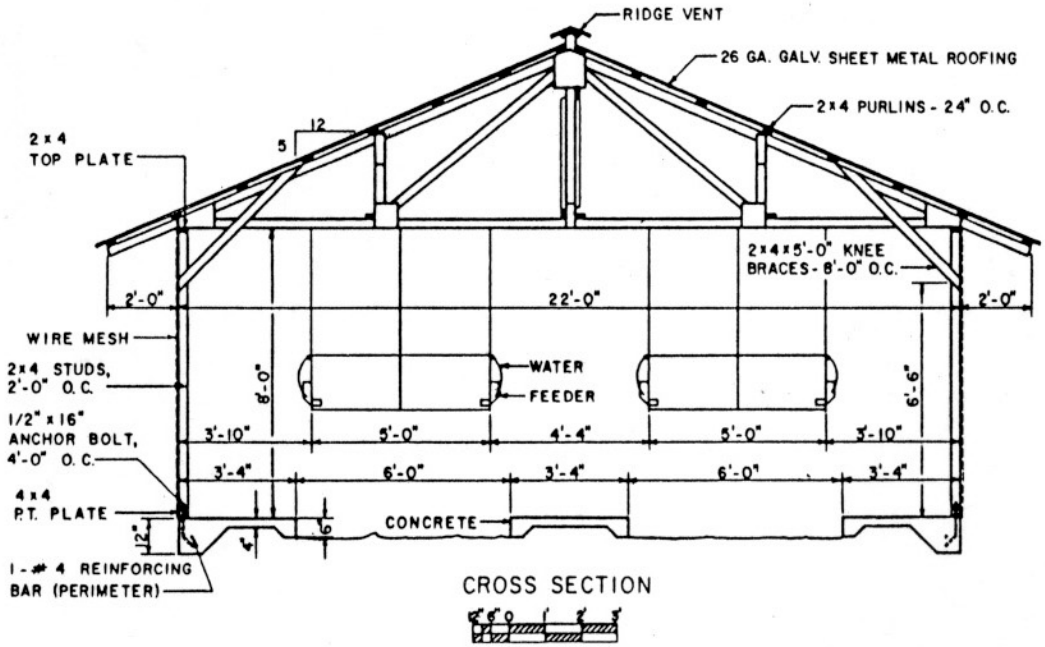

CROSS SECTION

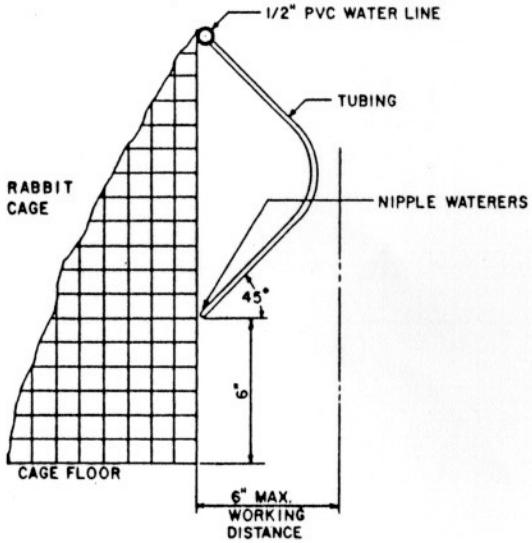

WATER LINE TO CAGES- DETAILS

 

COOPERATIVE EXTENSION SERVICE
AGRICULTURE AND HOME ECONOMICS
AND
UNITED STATES DEPARTMENT OF AGRICULTURE COOPERATING

2 MULTI-ROW CAGED RABBIT SHED

S.C. '82	6360	SHEET 2 OF 2