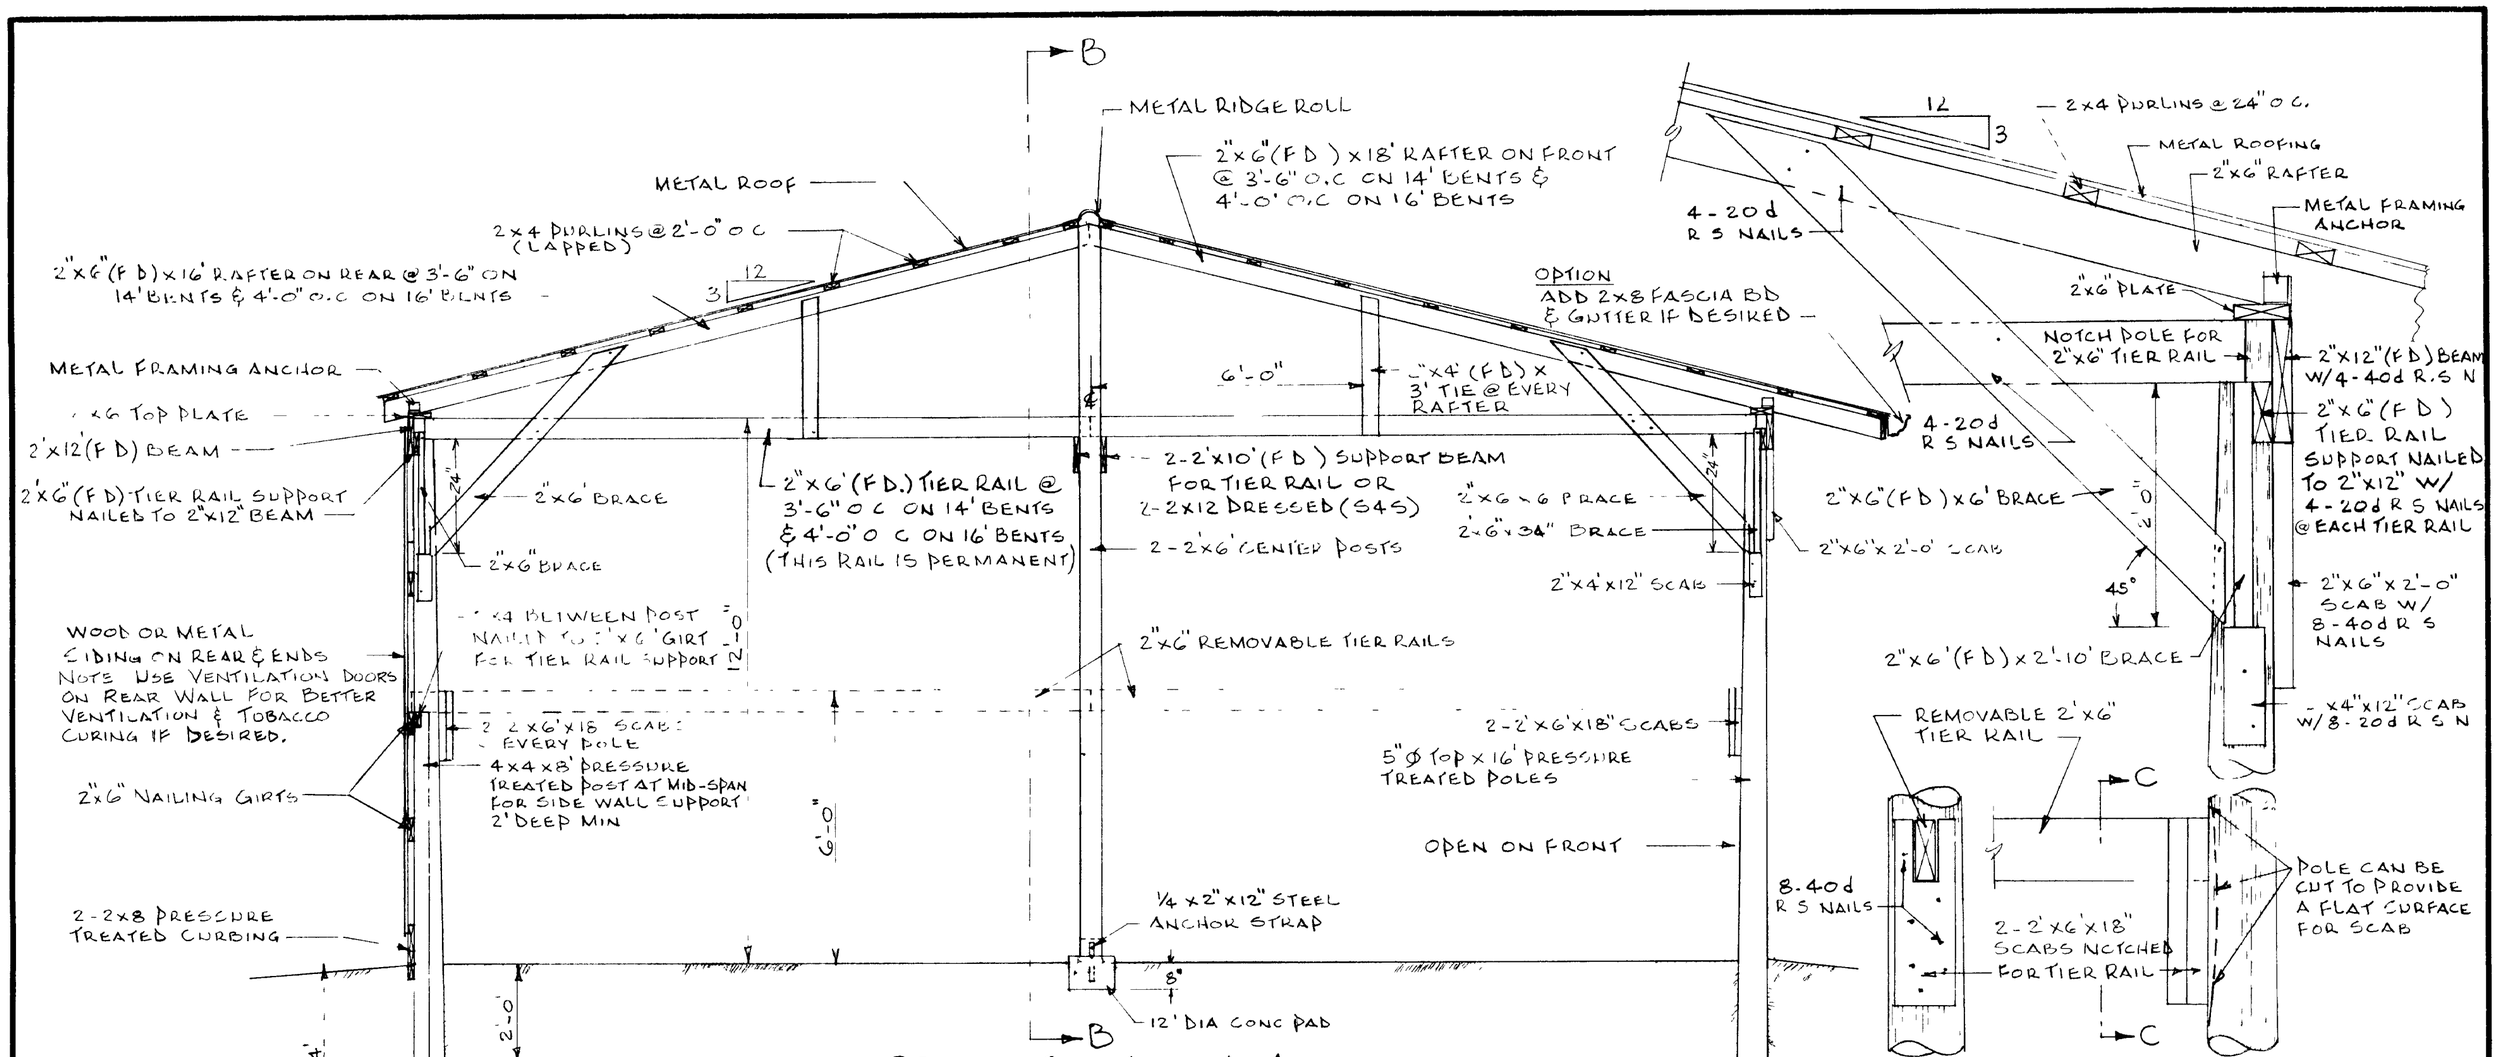

COOPERATIVE EXTENSION WORK IN
AGRICULTURE AND HOME ECONOMICS
DEPARTMENT OF AGRICULTURAL ENGINEERING
COLLEGE OF AGRICULTURE
UNIVERSITY OF KENTUCKY &
U S DEPARTMENT OF AGRICULTURE COOPERATING

30' MACHINERY SHED W/ REMOVABLE TIER RAILS FOR 2 TIER TOBACCO HOUSING

Designed By G.A.D	Sheet 2 of 2
Checked By: G.A.D	Plan Number
Drawn By B.E.P	KY. 11. 741-7
Date 8-77	

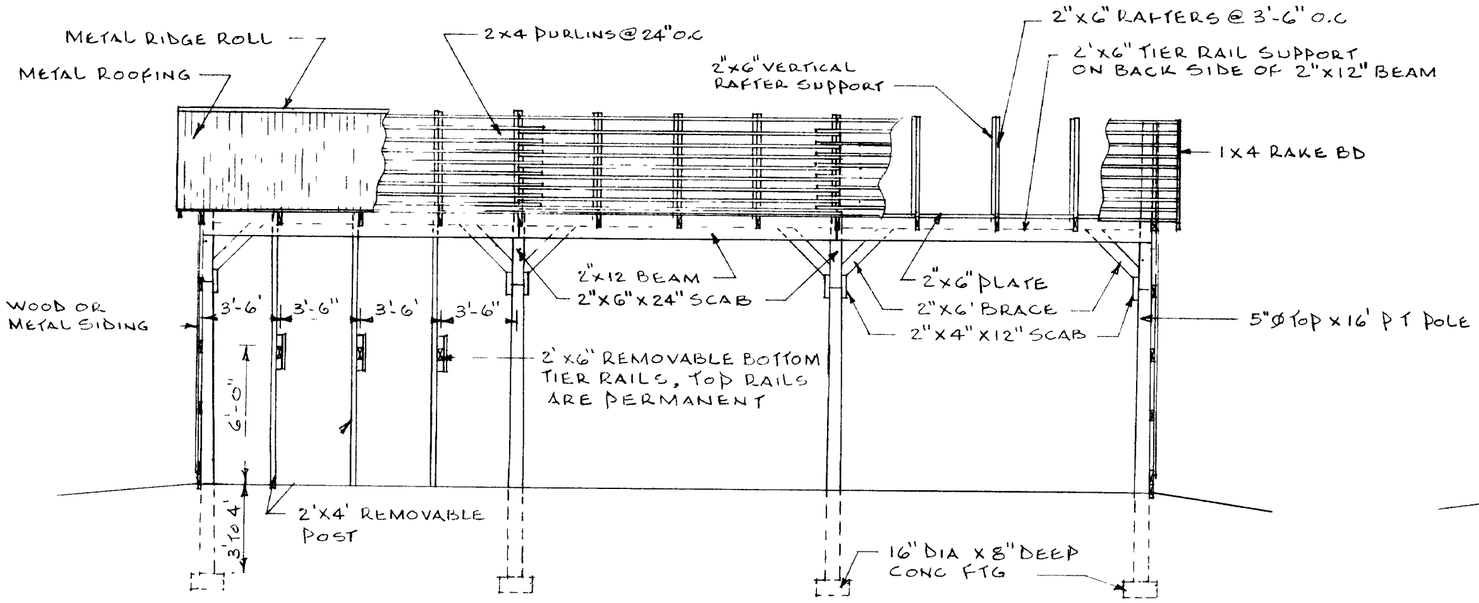

FRONT ELEVATION

SCALE 3/16" = 1'-0"

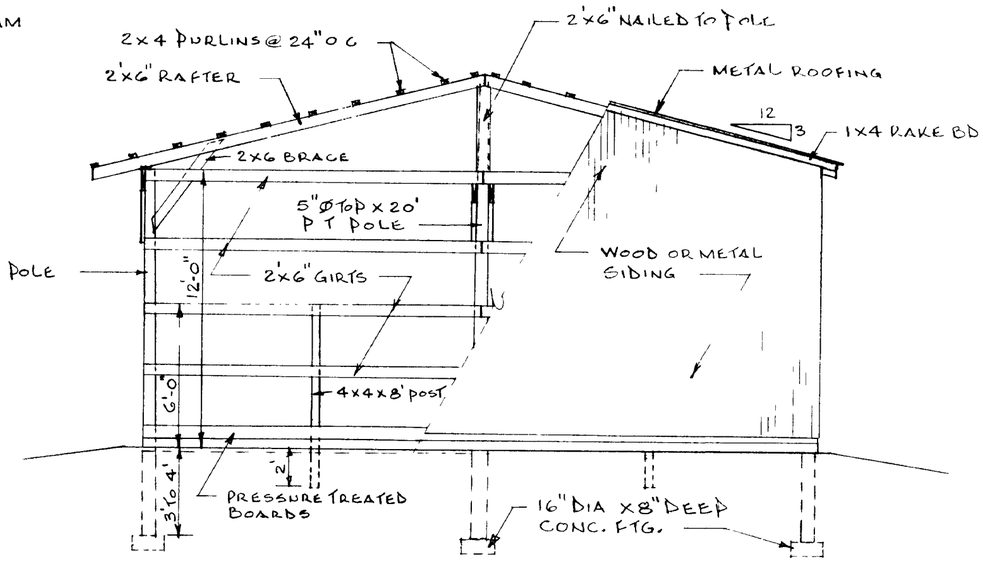

END ELEVATION

SCALE 3/16" = 1'-0"

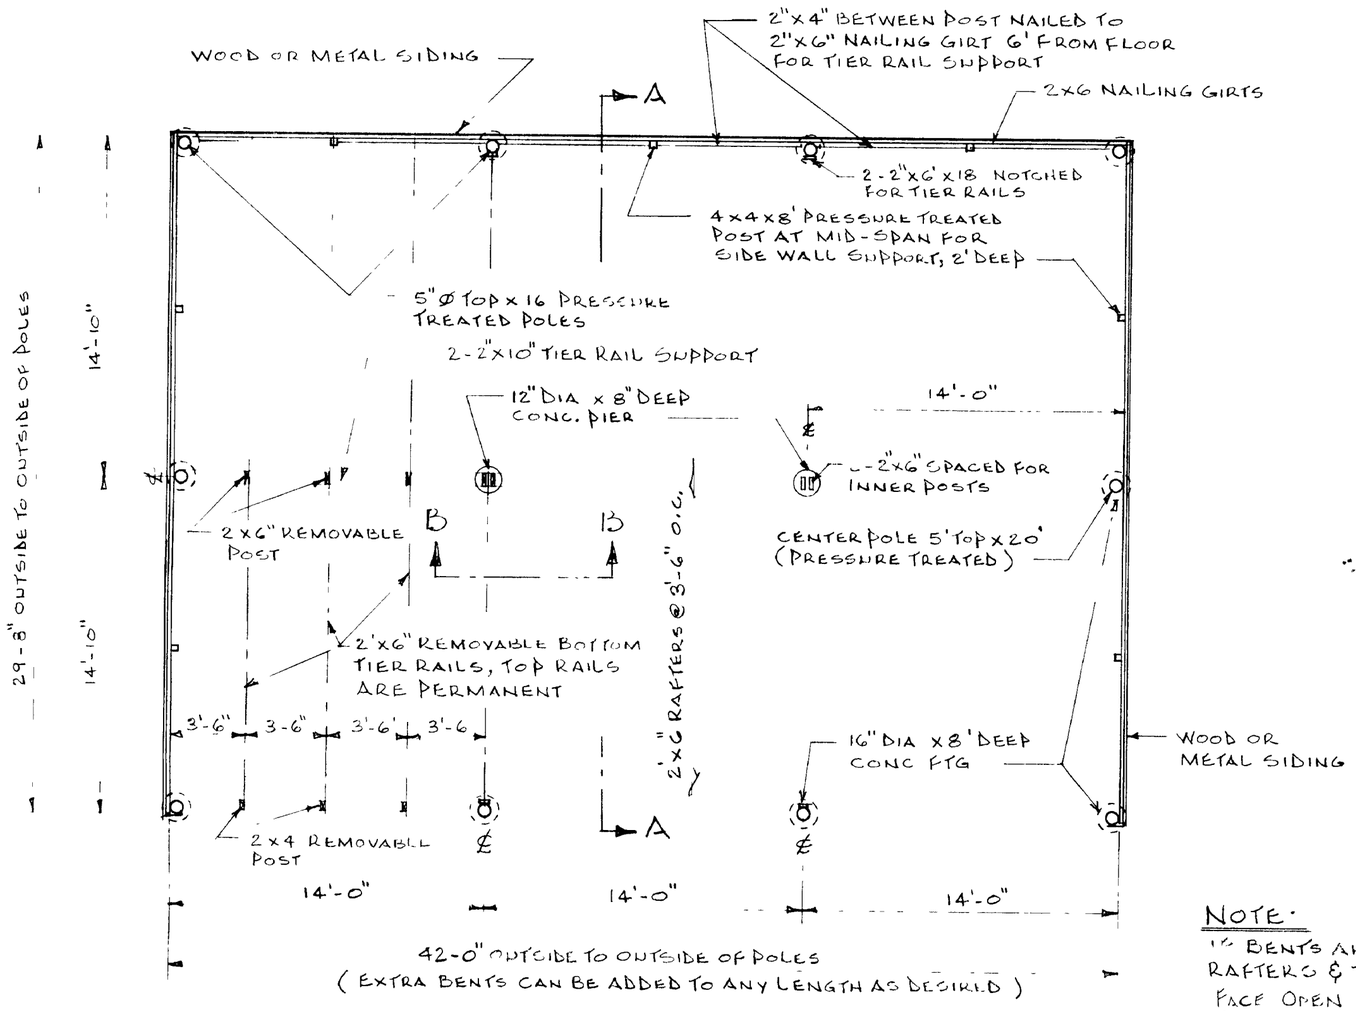

42-0" OUTSIDE TO OUTSIDE OF POLES
(EXTRA BENTS CAN BE ADDED TO ANY LENGTH AS DESIRED)

FLOOR PLAN

SCALE: 3/16" = 1'-0"

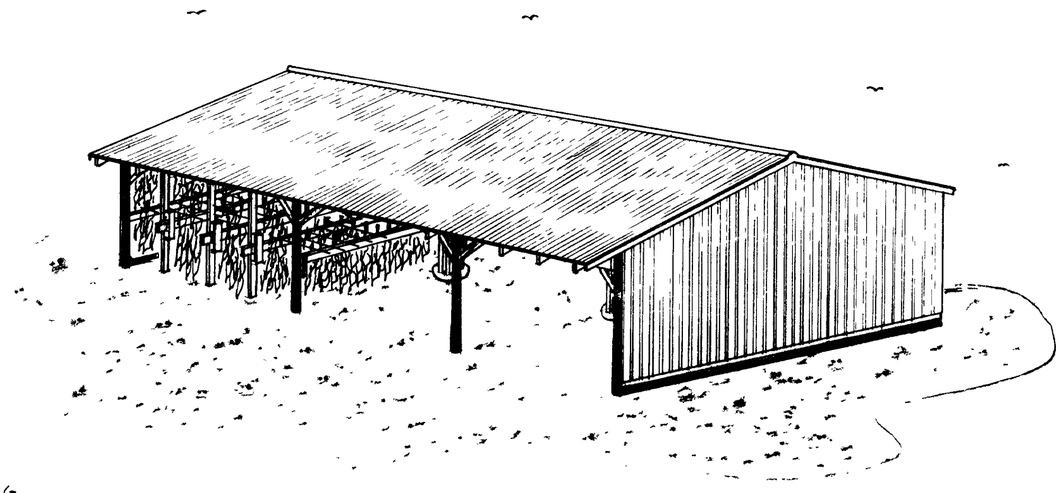

NOTE:
1) BENTS ARE MADE 16' WIDE, THE RAFTERS & TIER RAILS ARE TO BE 4'-0" O C
FACE OPEN FRONT TO SOUTH OR SOUTHEAST TO PROTECT FROM BLOWING WINDS & RAIN IF POSSIBLE

COOPERATIVE EXTENSION WORK IN
AGRICULTURE AND HOME ECONOMICS
DEPARTMENT OF AGRICULTURAL ENGINEERING
COLLEGE OF AGRICULTURE
UNIVERSITY OF KENTUCKY &
U S DEPARTMENT OF AGRICULTURE COOPERATING

30' MACHINERY SHED W/ REMOVABLE TIER RAILS FOR 2-TIER TOBACCO HOUSING

Designed By G.A.D.	Sheet 1 of 2
Checked By: G.A.D	Plan Number
Drawn By B.E.P.	KY. 11. 741-7
Date 8-77	