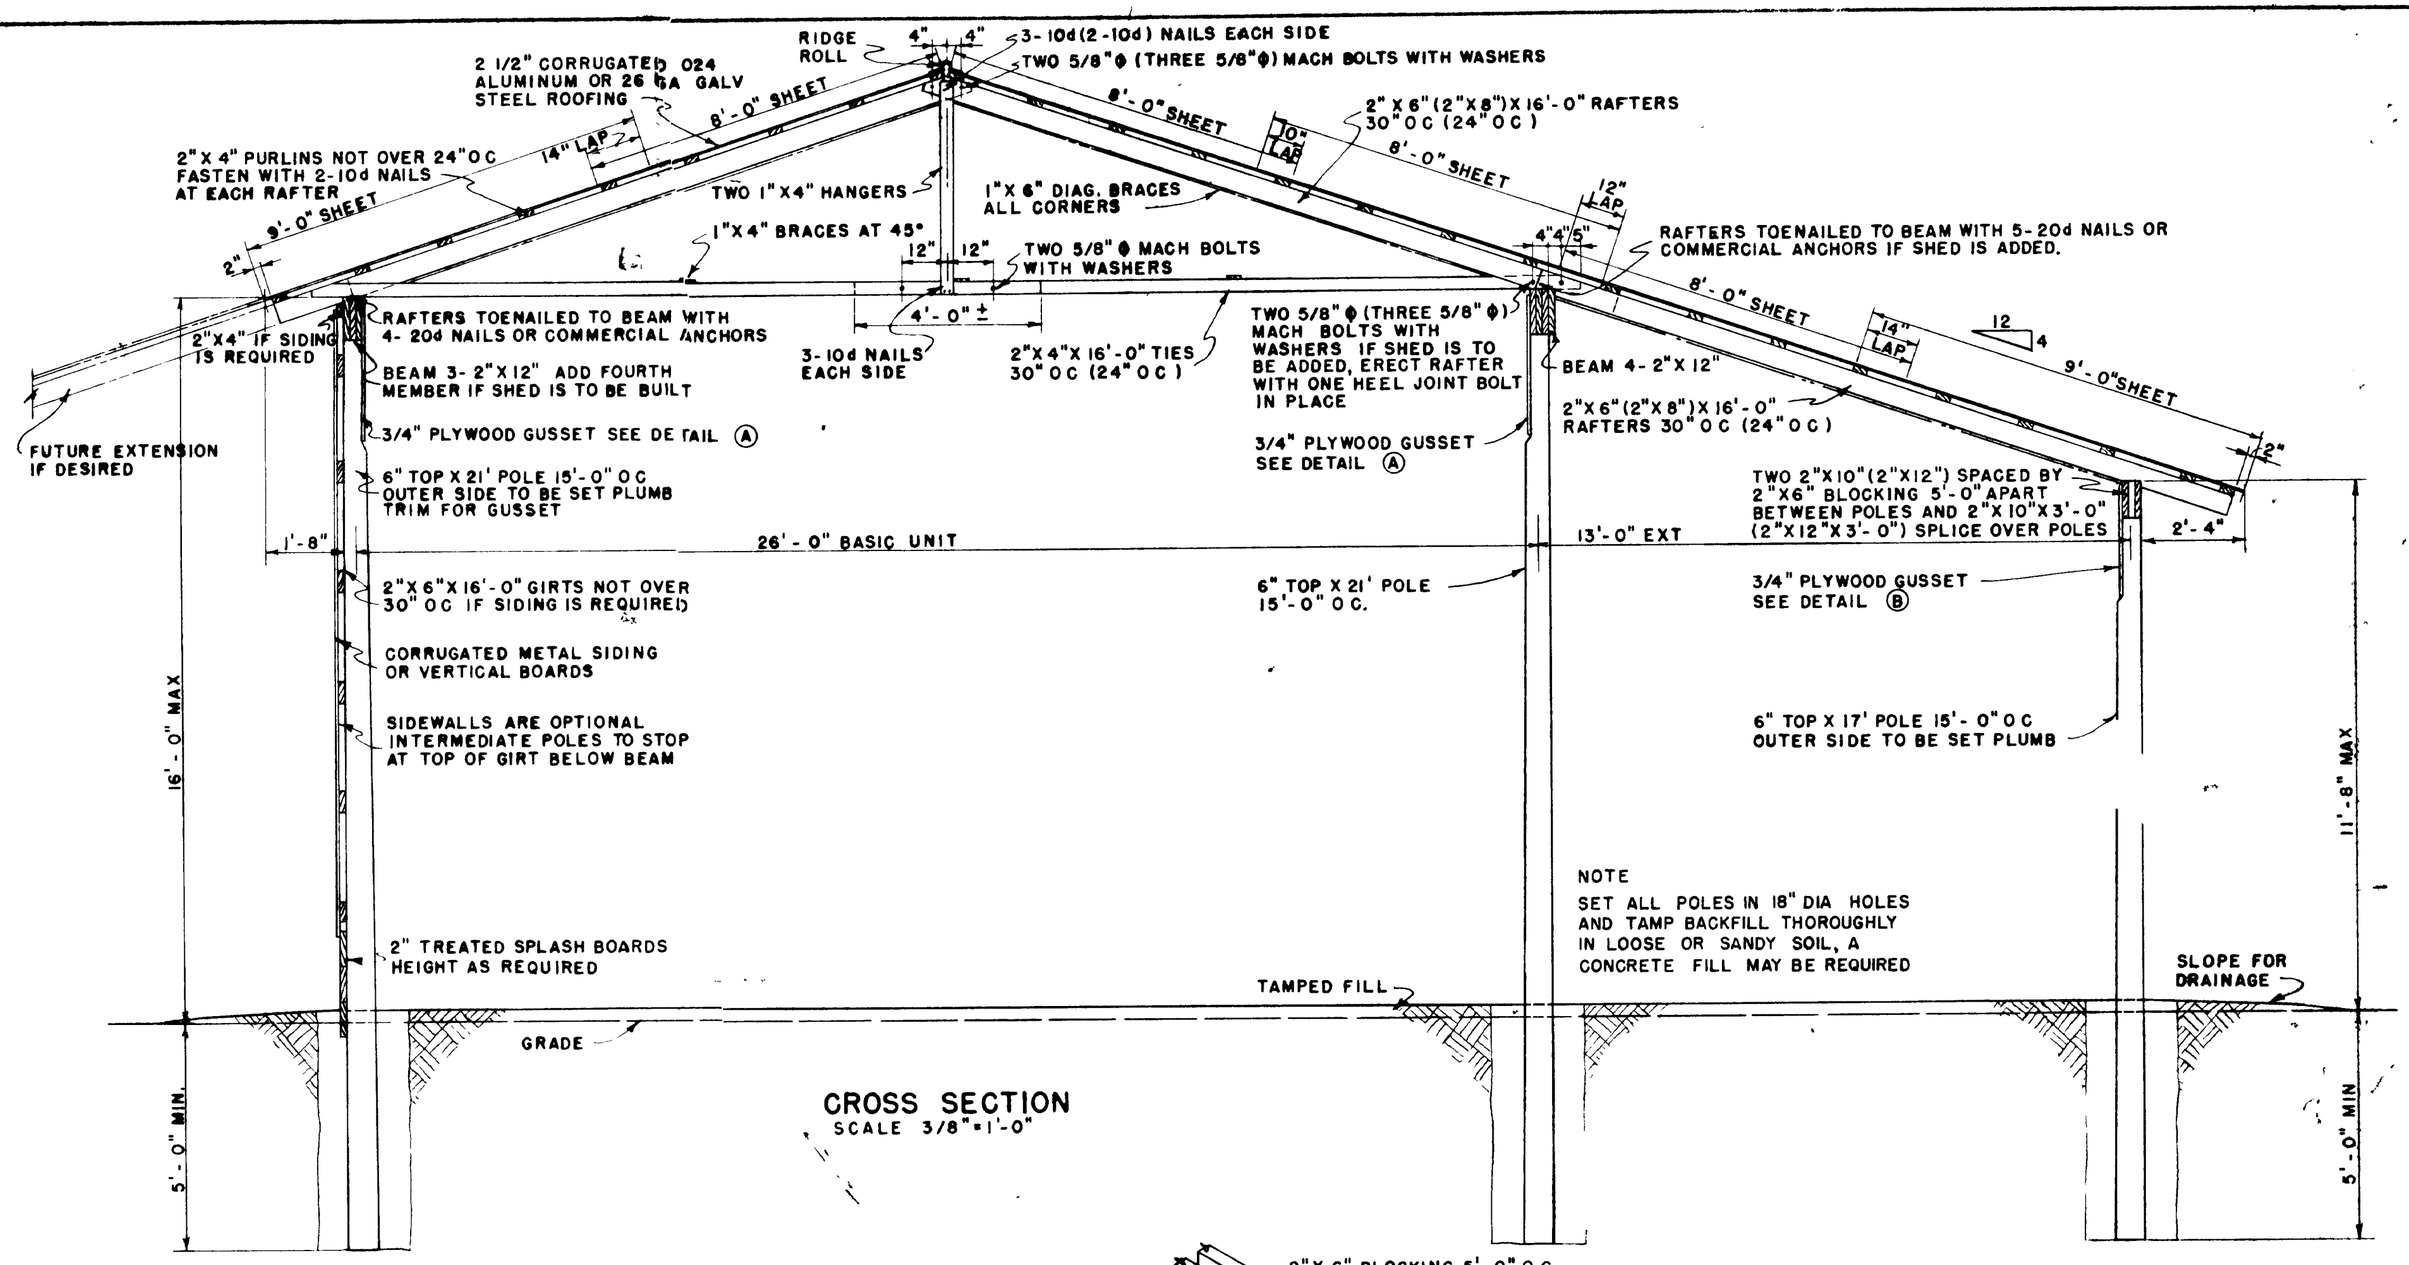

CROSS SECTION
SCALE 3/8" = 1'-0"

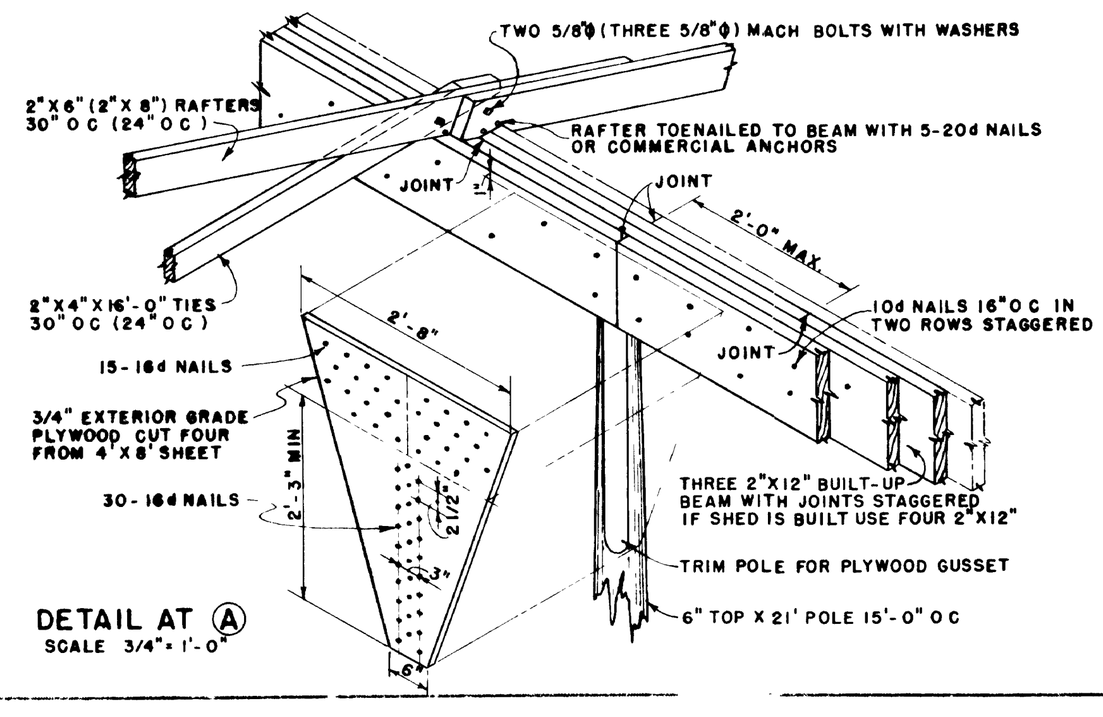

DETAIL AT Ⓐ
SCALE 3/4" = 1'-0"

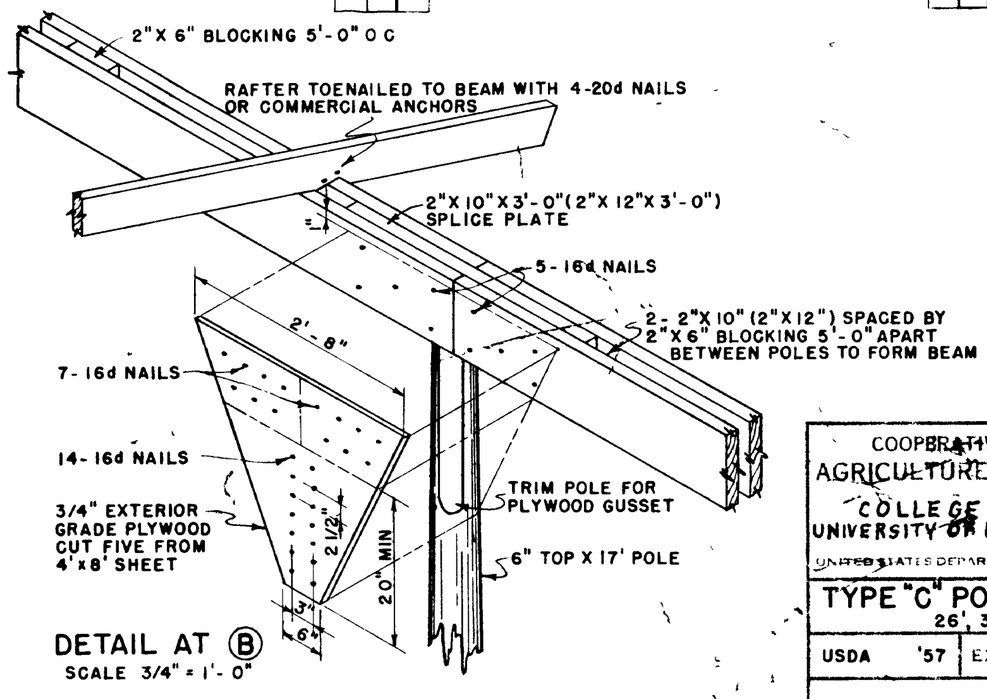

DETAIL AT Ⓑ
SCALE 3/4" = 1'-0"

COOPERATIVE EXTENSION WORK IN
AGRICULTURE AND HOME ECONOMICS
COLLEGE OF AGRICULTURE
UNIVERSITY OF KENTUCKY, LEXINGTON, KY
AND
UNITED STATES DEPARTMENT OF AGRICULTURE COOPERATING

TYPE "C" POLE CONSTRUCTION
26', 39' OR 52' WIDTH

USDA	'57	EX 5832	SHEET 2 OF 2

REV. SWEP 1922

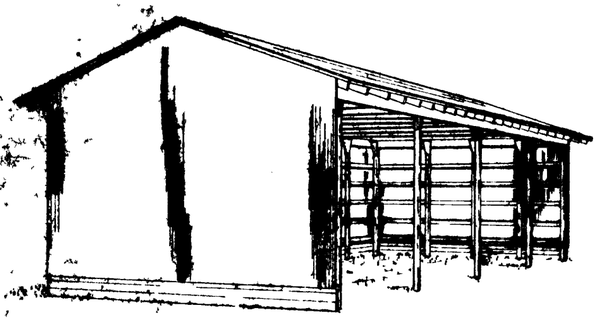

26 FOOT WIDTH
(BASIC UNIT)

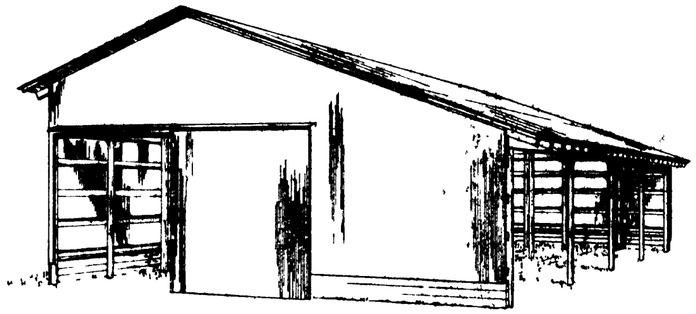

39 FOOT WIDTH

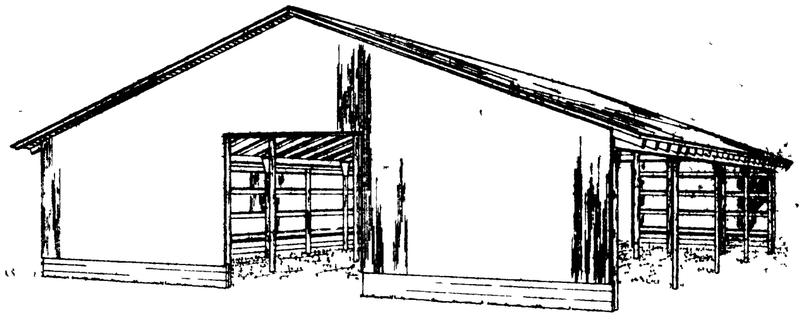

52 FOOT WIDTH

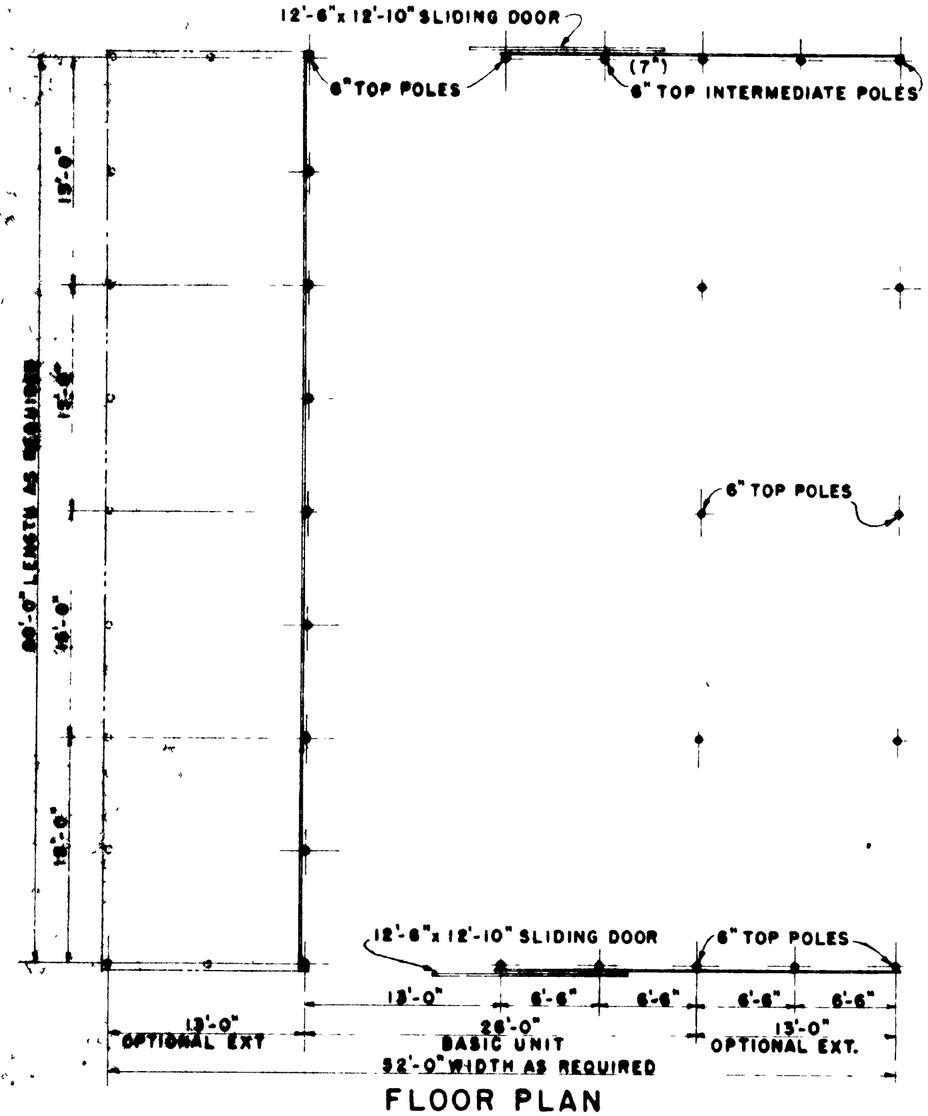

FLOOR PLAN
SCALE 1/8" = 1'-0"

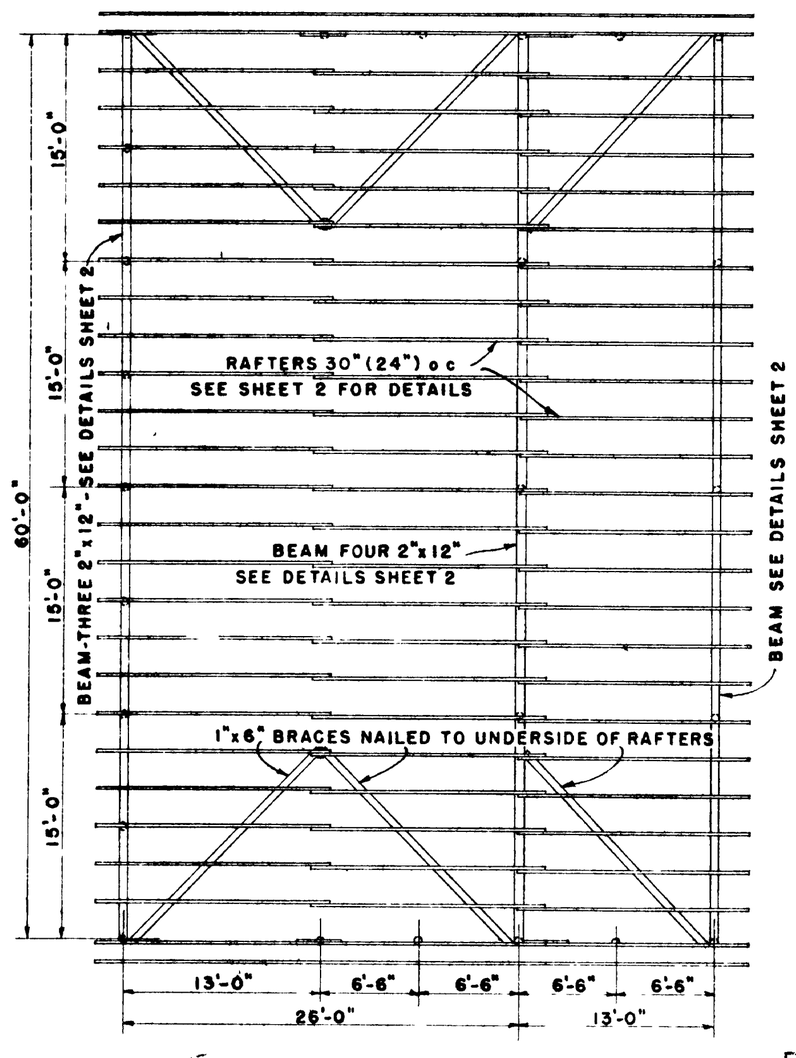

ROOF FRAMING PLAN
SCALE 1/8" = 1'-0"

NOTE

LENGTH OF THE BUILDING MAY BE VARIED IN UNITS OF 15 FEET

THIS STRUCTURE IS PRIMARILY INTENDED FOR USE IN AREAS WHERE THE SNOW LOAD DOES NOT EXCEED 20 LB. PER SQUARE FOOT AND WIND DOES NOT EXCEED 88 MILES PER HOUR. IN AREAS SUBJECT TO SNOW LOADS UP TO 50 LB. PER SQUARE FOOT OR HIGHER WINDS USE THE FIGURES SHOWN IN PARENTHESES ( ) FOR FRAMING SIZES AND NAILS.

ALL POLES, SPLASH BOARDS AND OTHER WOOD IN CONTACT WITH THE GROUND OR MANURE TO BE TREATED WITH PRESERVATIVE.

THE 2½" CORRUGATED METAL ROOFING IS APPLIED TO 2" x 4" NAILING STRIPS SPACED NOT OVER 24" APART OR AS SPECIFIED BY THE MANUFACTURER

COOPERATIVE EXTENSION WORK IN
AGRICULTURE AND HOME ECONOMICS
COLLEGE OF AGRICULTURE
UNIVERSITY OF KENTUCKY, LEXINGTON, KY
AND
UNITED STATES DEPARTMENT OF AGRICULTURE COOPERATING

TYPE "C" POLE CONSTRUCTION
26', 39' OR 52' WIDTH

USDA '57	EX 5832	SHEET 1 OF 2

REV (WSD) 1972