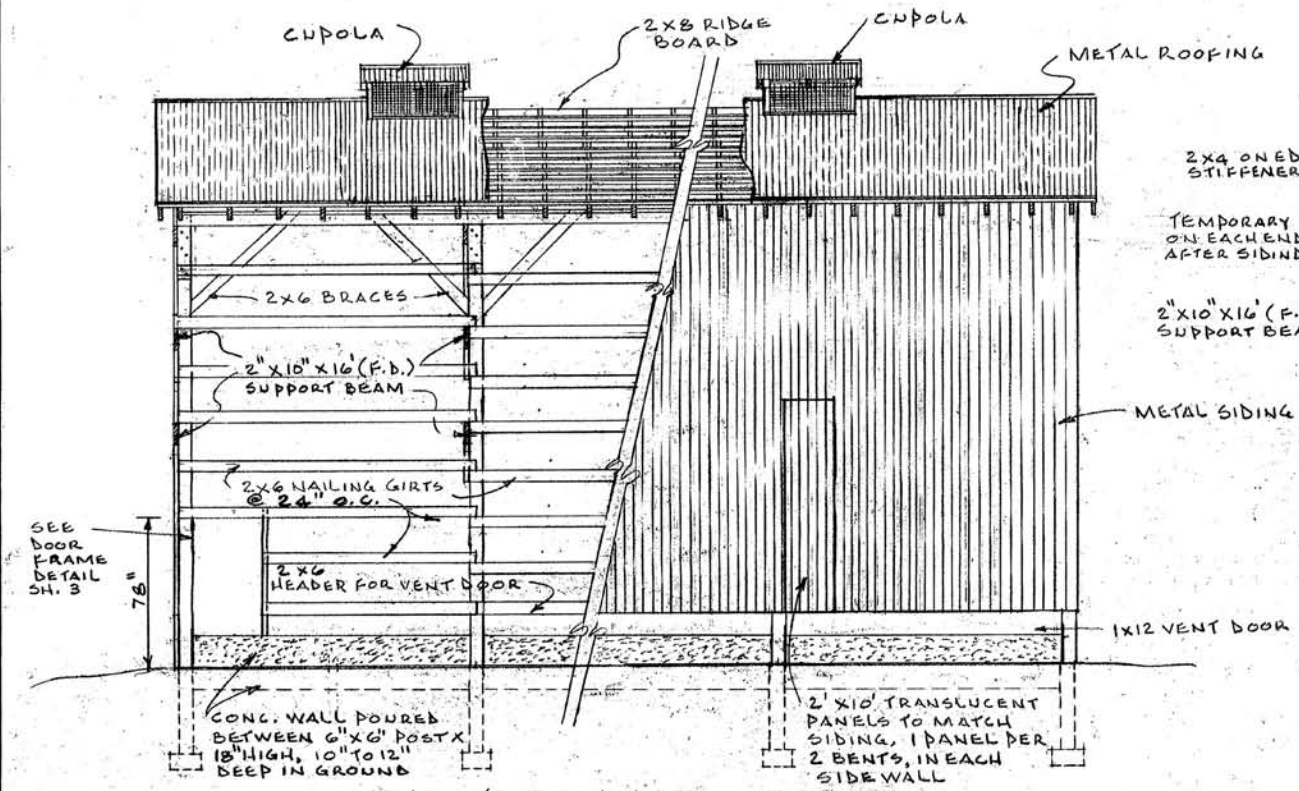

SIDE ELEVATION SCALE: 3/16"=1'-0"

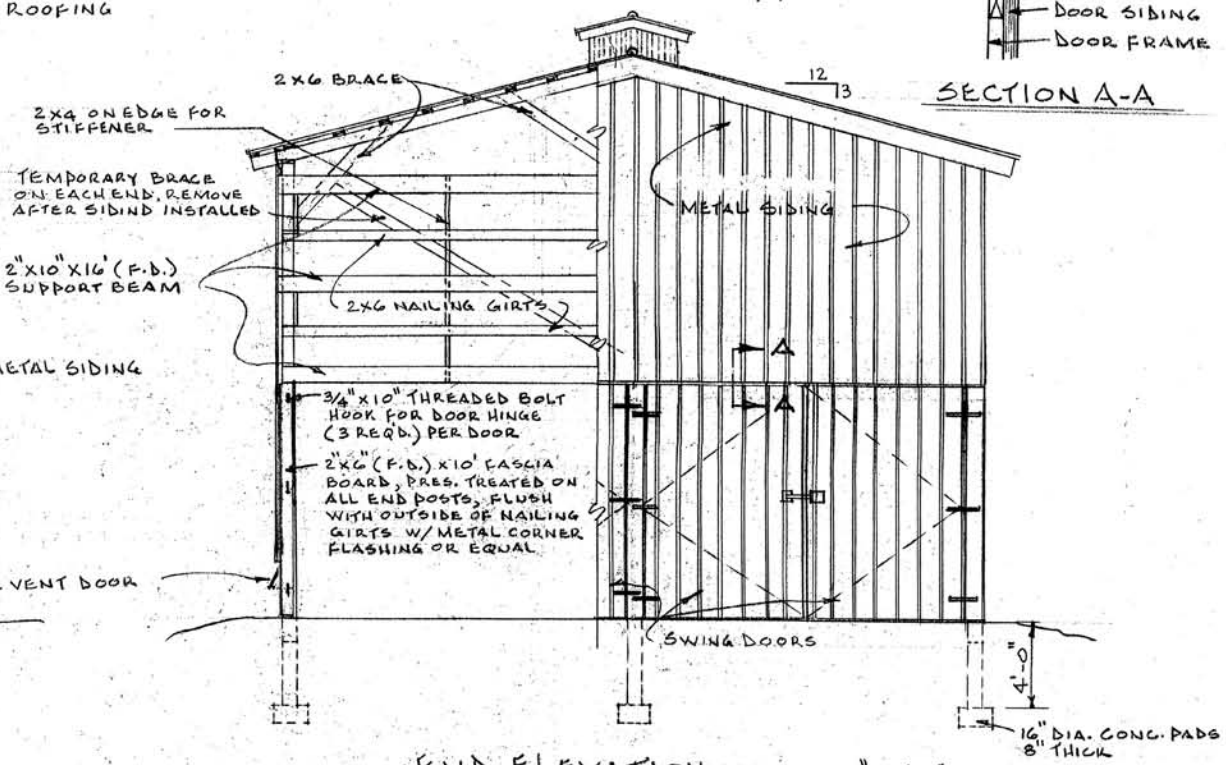

END ELEVATION SCALE: 3/16"=1'-0"

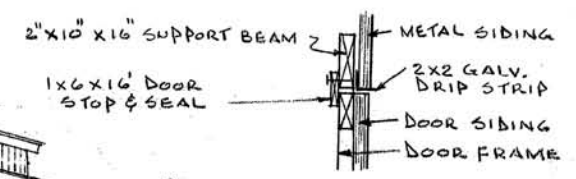

SECTION A-A

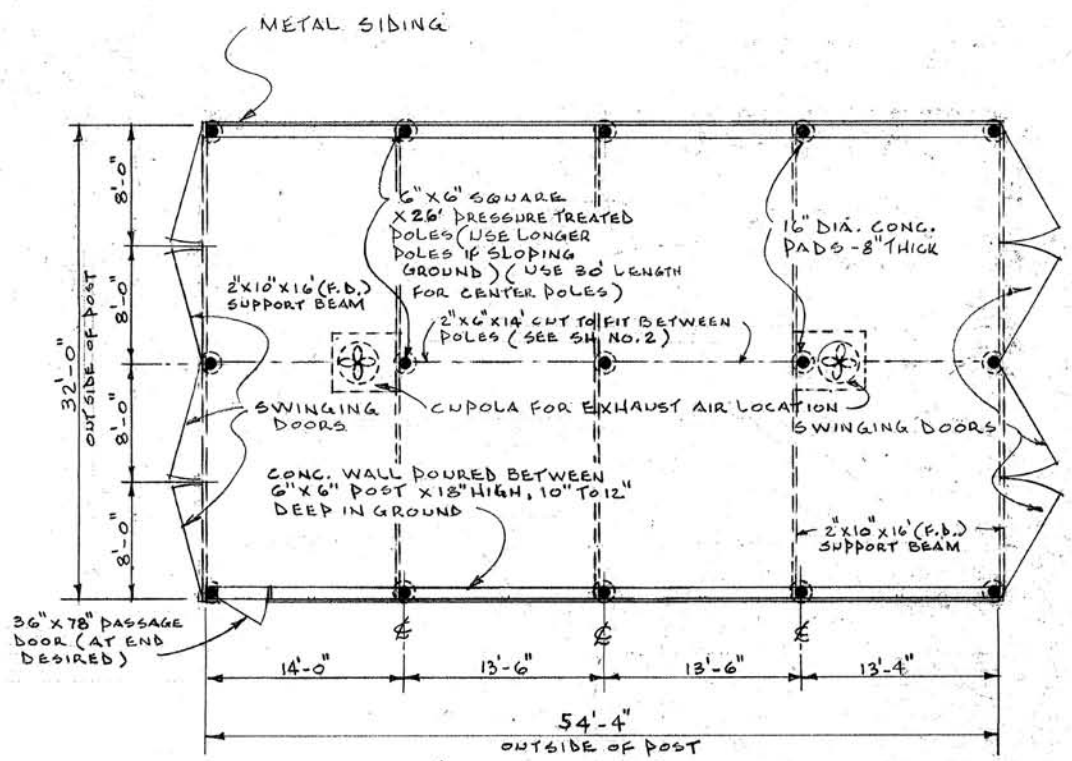

FLOOR PLAN
SCALE: 1/8"=1'-0"

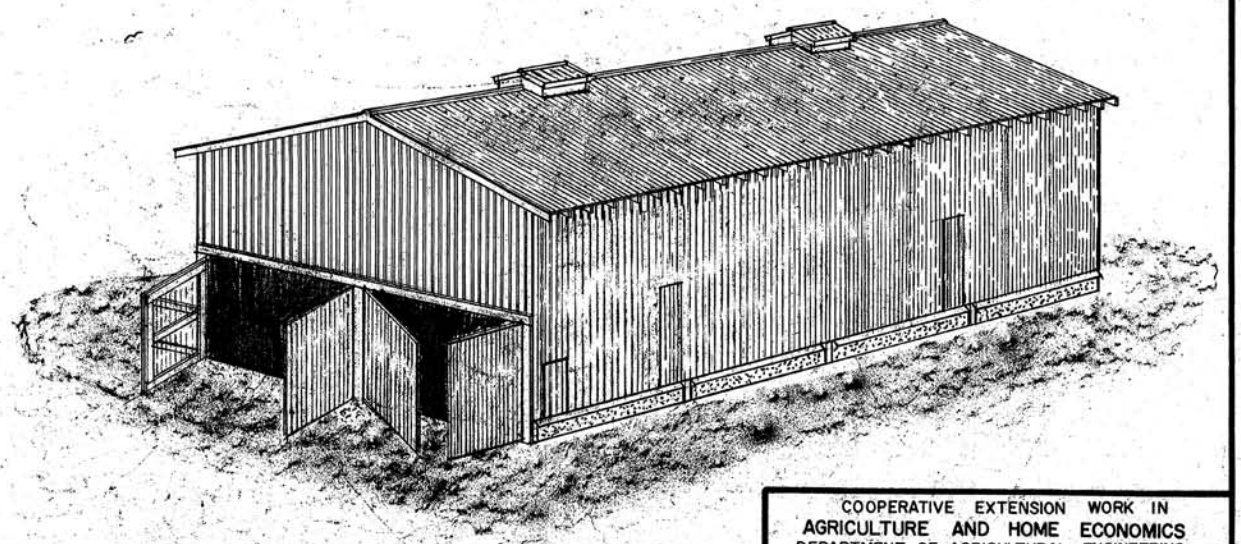

"THESE PLANS ARE FOR USE AS A CONSTRUCTION GUIDE. IF A CONSTRUCTION CONTRACT IS TO BE MADE, WRITTEN SPECIFICATIONS ARE NEEDED."

COOPERATIVE EXTENSION WORK IN
AGRICULTURE AND HOME ECONOMICS
DEPARTMENT OF AGRICULTURAL ENGINEERING
COLLEGE OF AGRICULTURE
UNIVERSITY OF KENTUCKY &
U.S. DEPARTMENT OF AGRICULTURE COOPERATING

3-TIER "DARK FIRED" BARN
FOR CABLE-HOIST SYSTEM
32' WIDE, POST CONSTRUCTION

Designed By: G.A. DUNCAN	Sheet 1 of 3
Checked By: G.A. DUNCAN	Plan Number:
Drawn By: B.E. DASTER	KY. 11. 735-310
Date: REV: 8/11/82	

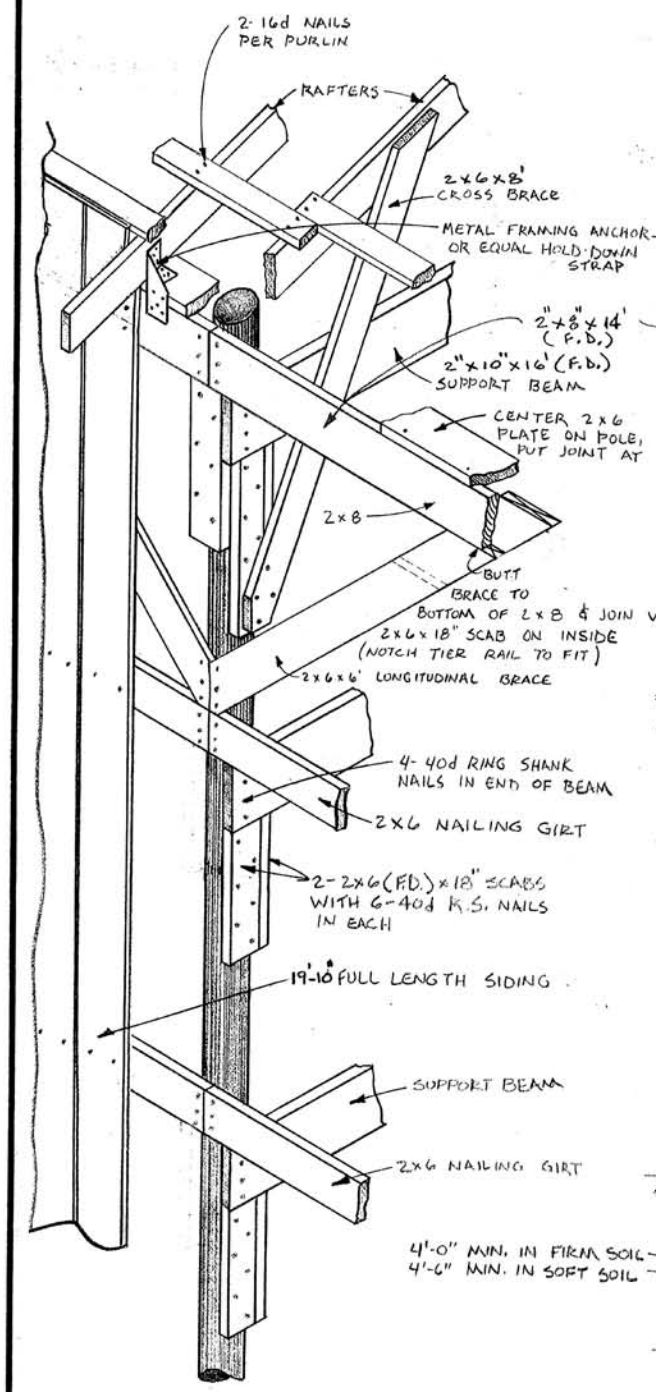

SIDEWALL DETAIL AT POLE

NO SCALE

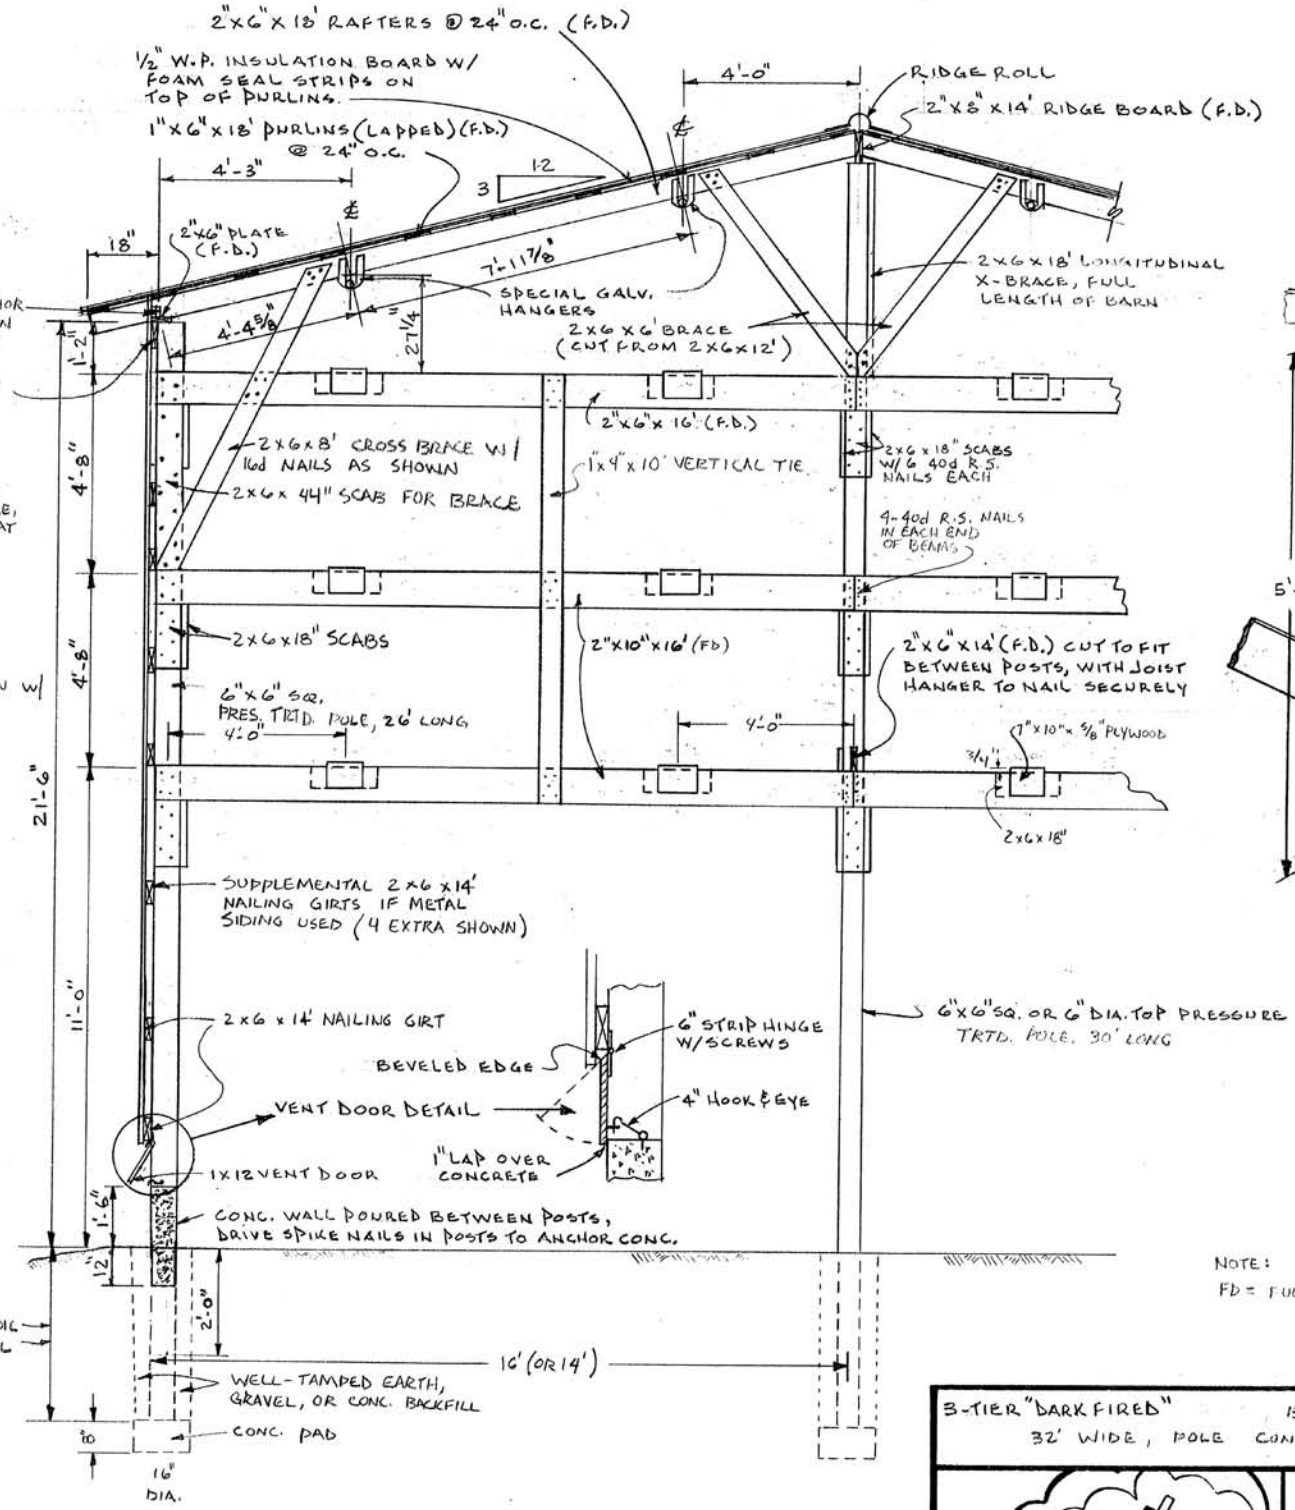

CROSS SECTION

SCALE 3/8" = 1'-0"

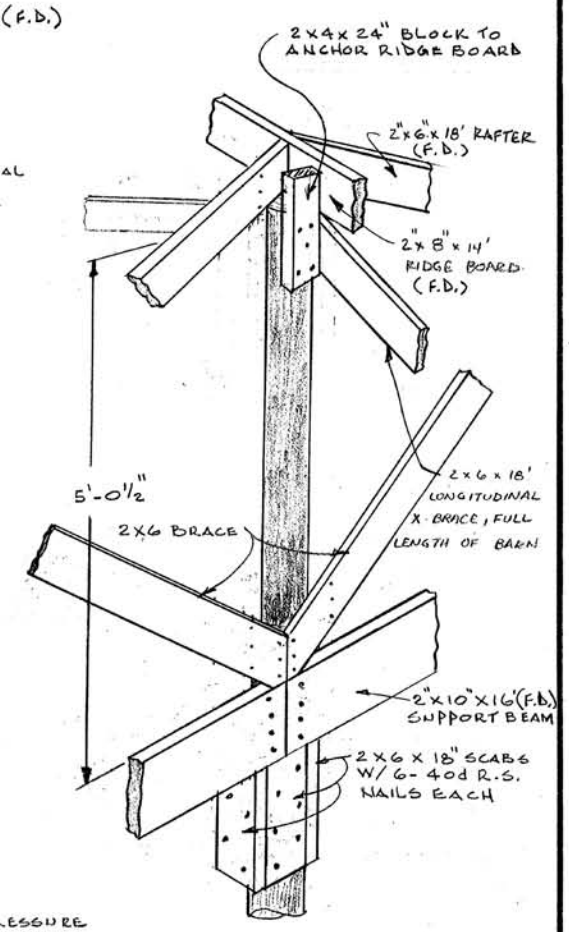

CENTER POST DETAIL

NO SCALE

NOTE:
FD = FULL DIMENSION SIZE MEMBERS

3-TIER "DARK FIRED" BARN FOR CABLE-HOIST SYSTEM
32' WIDE, POLE CONSTRUCTION

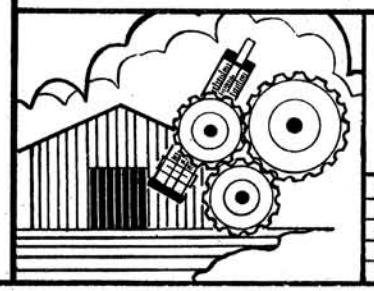

COOPERATIVE EXTENSION SERVICE
AGRICULTURE AND HOME ECONOMICS
DEPARTMENT OF AGRICULTURAL ENGINEERING
COLLEGE OF AGRICULTURE
UNIVERSITY OF KENTUCKY
AND
U.S. DEPARTMENT OF AGRICULTURE COOPERATING

DESIGNED BY: G.A.B. JWS	SHEET 2 OF 3
CHECKED BY:	PLAN NUMBER 735-31C
DRAWN BY: R.G. WHITE	KY. II.
DATE: 7/27/83	
REVISIONS: 3-89	

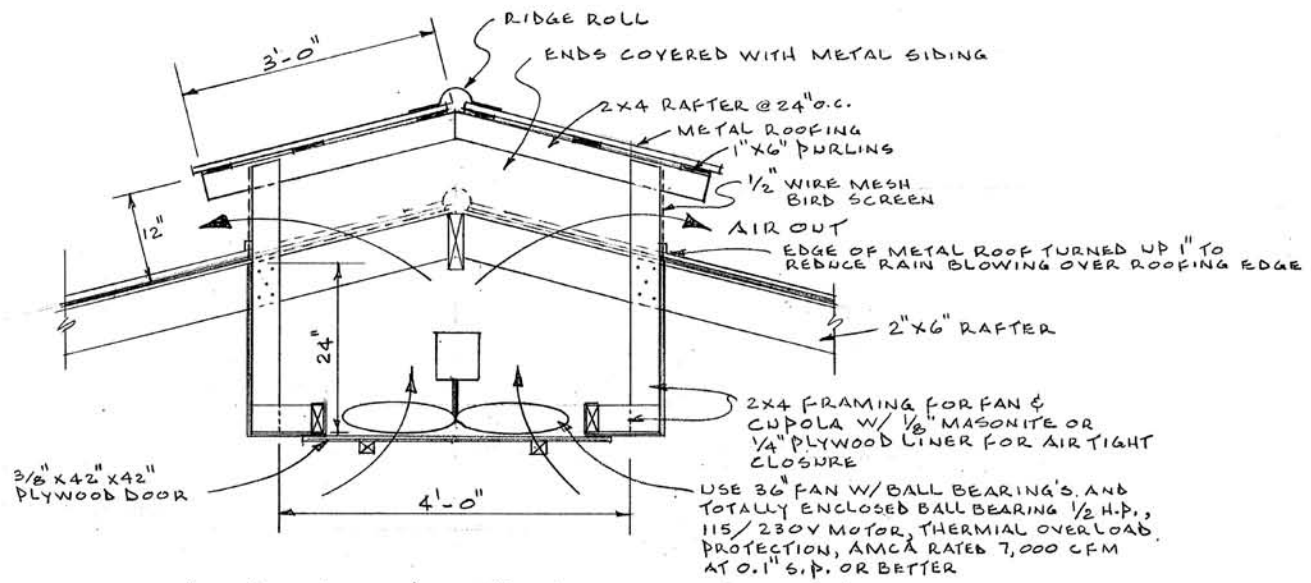

CUPOLA DETAIL (2 REQUIRED)

SCALE: 3/4" = 1'-0"

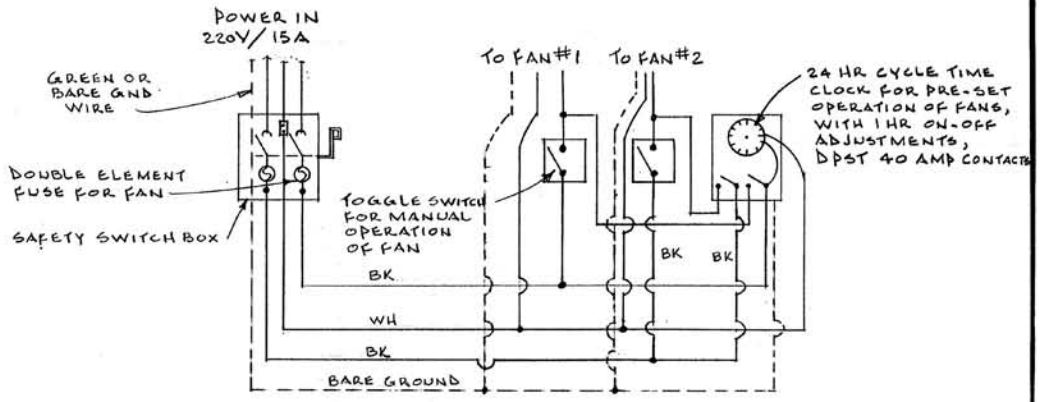

WIRING FOR FANS & CONTROLS

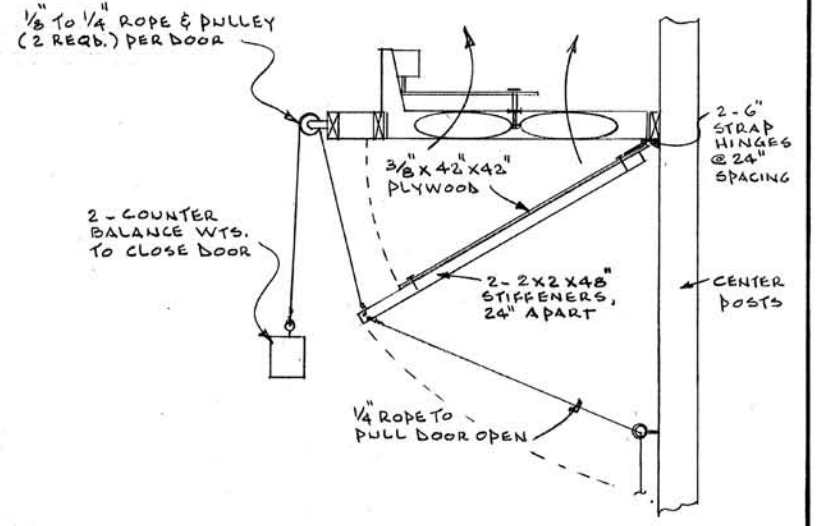

FAN CLOSURE DOOR DETAIL

SCALE 3/4" = 1'-0"

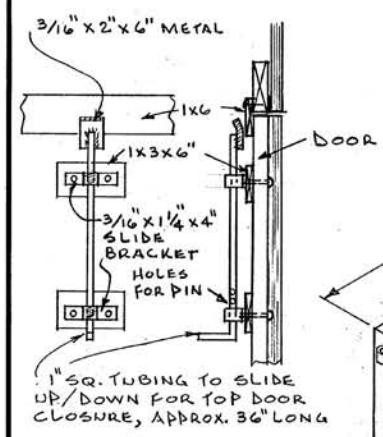

TOP DOOR CLOSURE

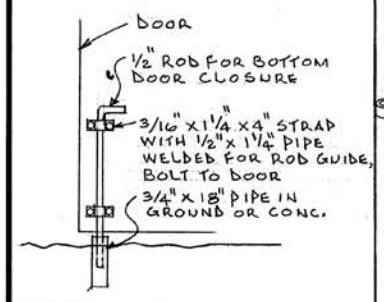

BOTTOM DOOR CLOSURE

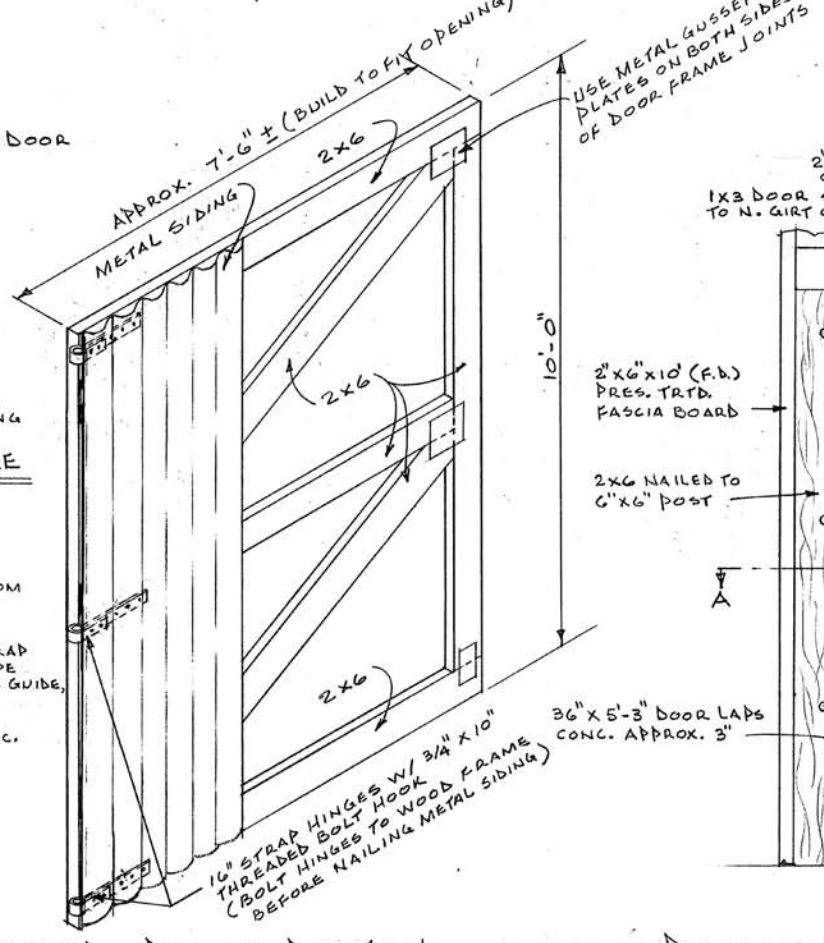

HINGED DOOR DETAIL

SCALE 1/2" = 1'-0"

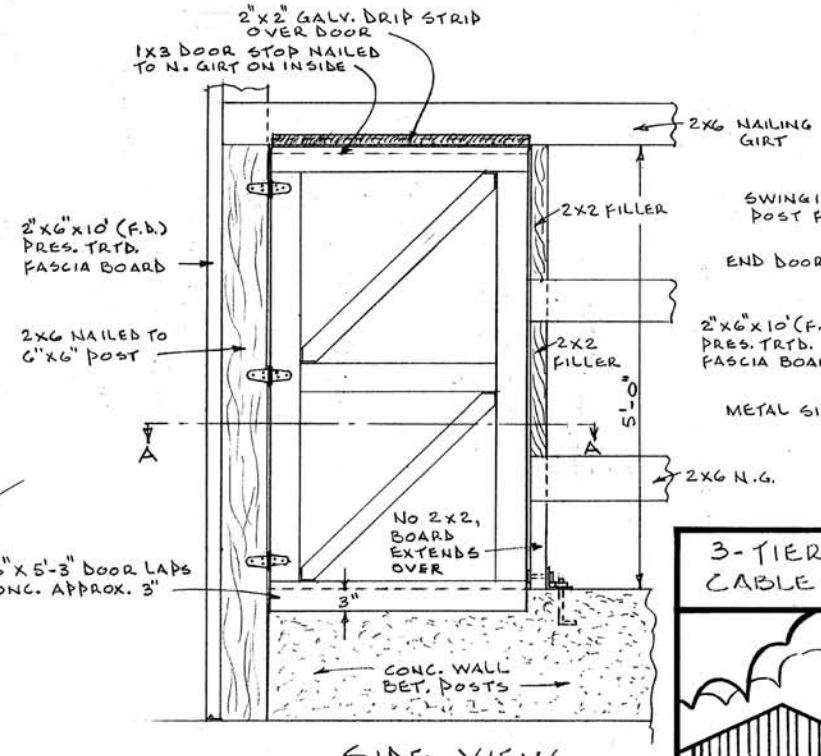

SIDE VIEW

PASSAGE DOOR (METAL COVER NOT SHOWN)

SCALE 3/4" = 1'-0"

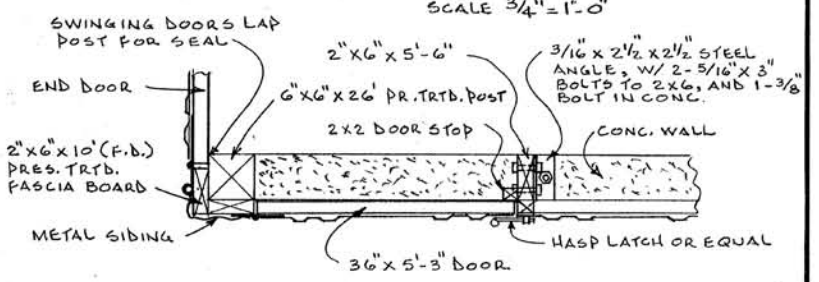

SECTION A-A (TOP VIEW)

SCALE 3/4" = 1'-0"

3-TIER "DARK FIRED" BARN FOR CABLE-HOIST SYSTEM, 32' WIDE, POST CONST.

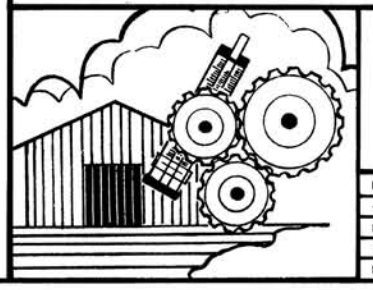

COOPERATIVE EXTENSION SERVICE
AGRICULTURE AND HOME ECONOMICS
DEPARTMENT OF AGRICULTURAL ENGINEERING
COLLEGE OF AGRICULTURE
UNIVERSITY OF KENTUCKY
AND
U.S. DEPARTMENT OF AGRICULTURE COOPERATING

DESIGNED BY: G.A.D.	SHEET 3 OF 3
CHECKED BY:	PLAN NUMBER
DRAWN BY: B.E.P.	KY. II. 735-310
DATE: 3-89	
REVISIONS:	

BRUNING 40-22 68210